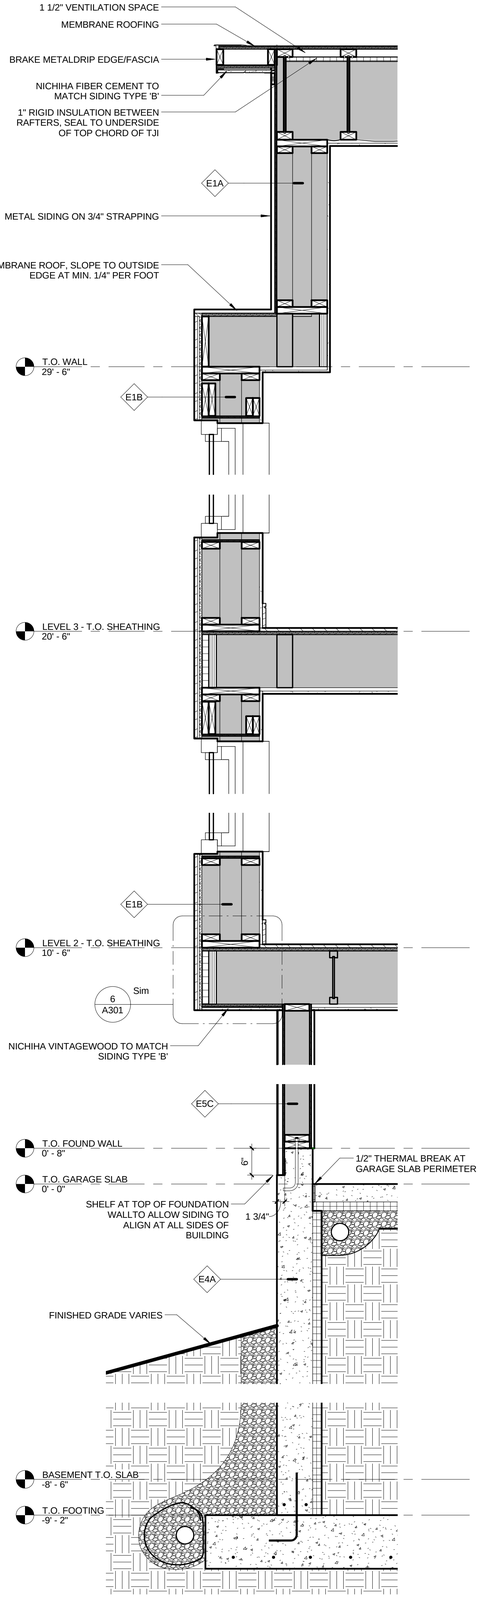

3 WALL SECTION 3
3/4" = 1'-0"

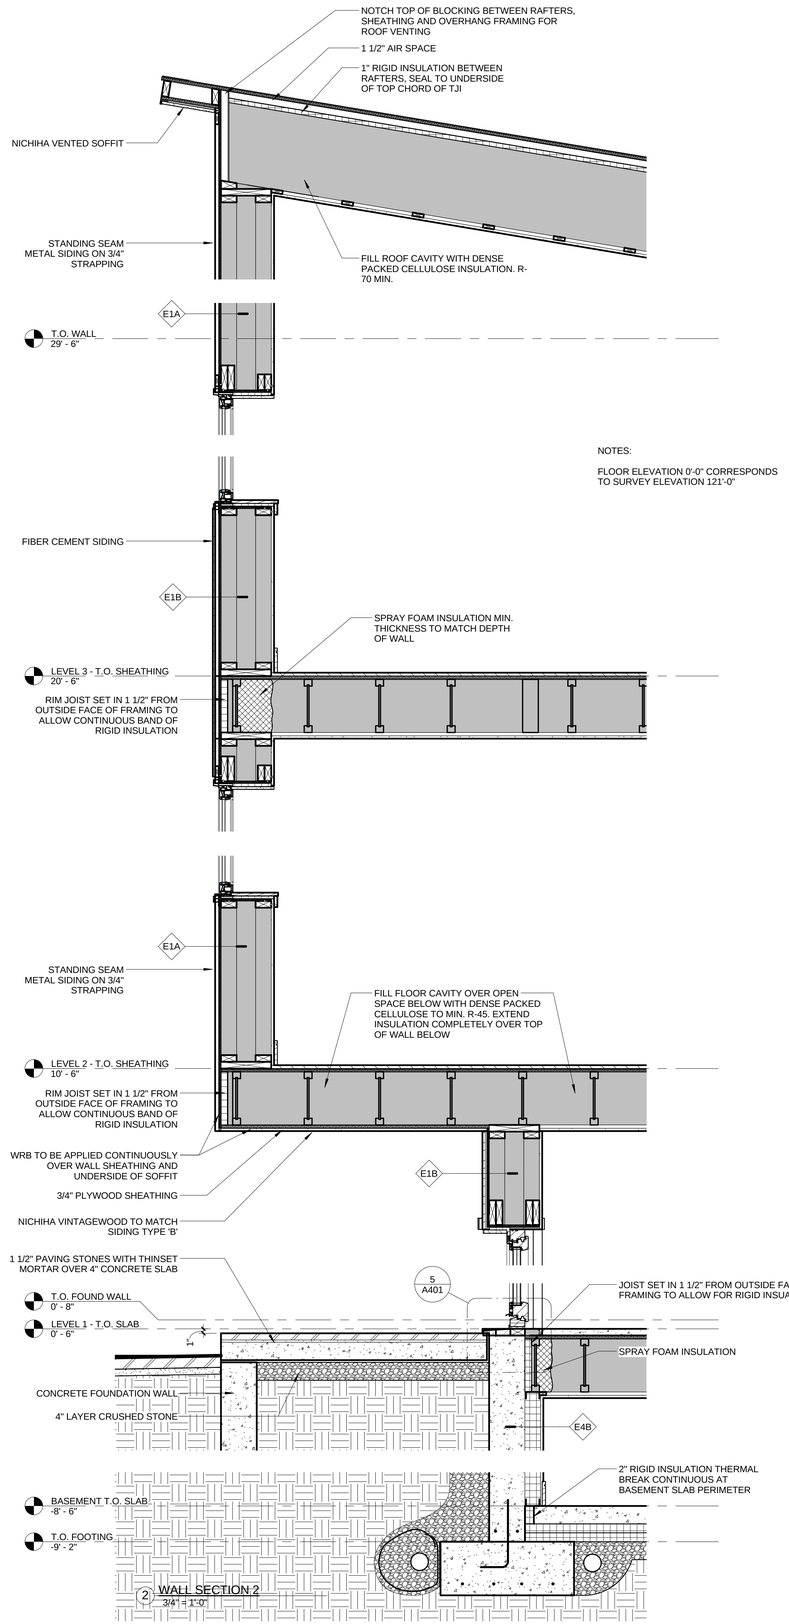

NOTES:

FLOOR ELEVATION 0'-0" CORRESPONDS TO SURVEY ELEVATION 121'-0"

2 WALL SECTION 2
3/4" = 1'-0"

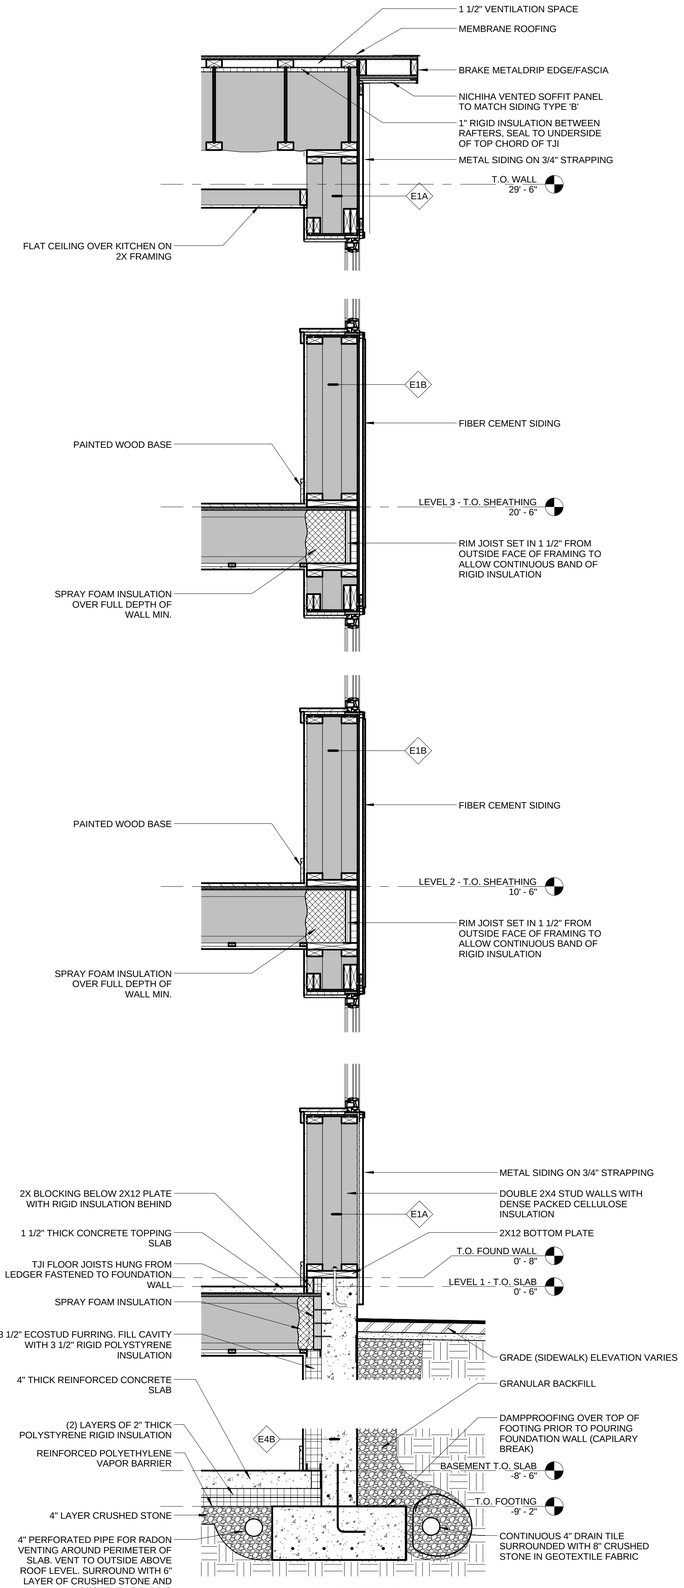

1 WALL SECTION 1
3/4" = 1'-0"

LICENSED ARCHITECT
HARRY W. HEPBURN IV
No. 3338
STATE OF MAINE

BOGG + KIEFNER RESIDENCE

100 SHERIDAN STREET, PORTLAND, MAINE

BR BURN architecture for life
28 Maple St | Suite 202 | Portland, ME 04101 | 207-774-6402

CONSULTANTS:

REVISIONS:

ISSUED:	09/30/14
PROJECT No:	1410
DRAWN BY:	RIP
CHECKED BY:	HWH

SHEET TITLE:
WALL SECTIONS

A303