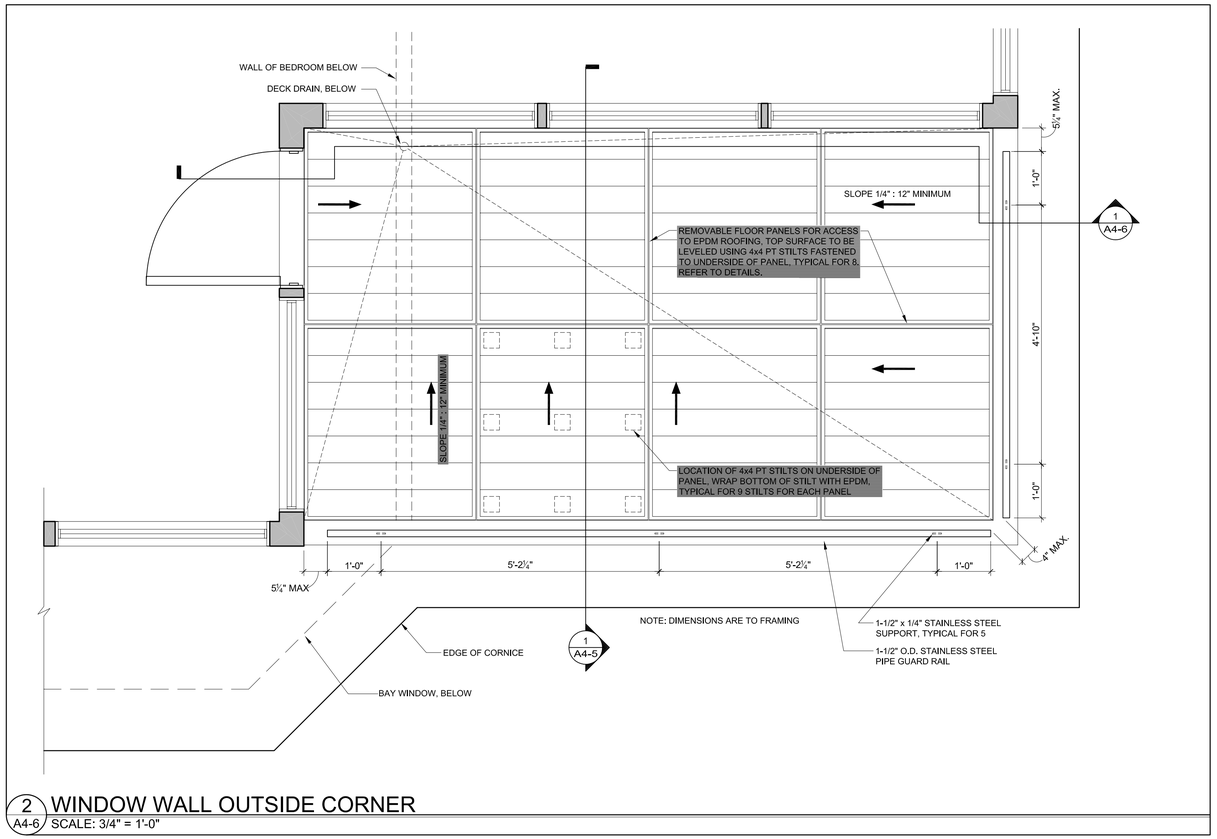

2 WINDOW WALL OUTSIDE CORNER
A4-6 SCALE: 3/4" = 1'-0"

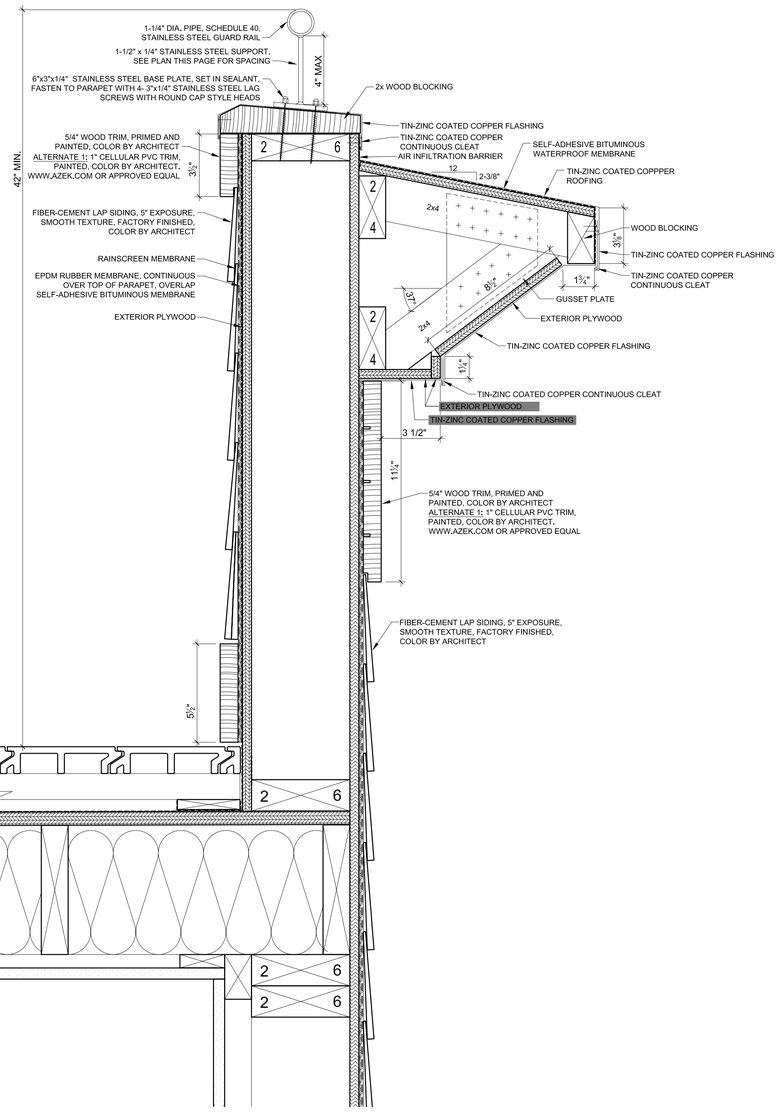

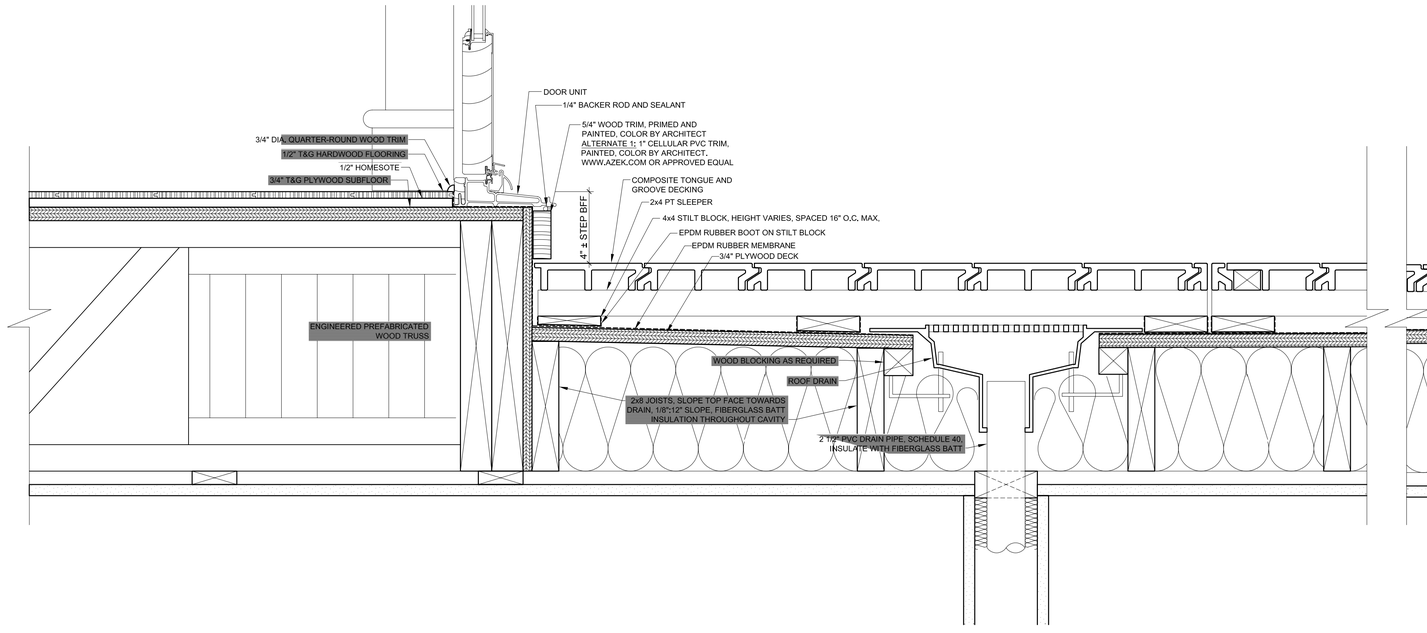

1 WINDOW WALL OUTSIDE CORNER
A4-6 SCALE: 3" = 1'-0"

REGISTERED ARCHITECT
T. SCOTT TEAS
No. 802
STATE OF MAINE

© 2005 TFH ARCHITECTS

SUMNER COURT
A QUALITY RESIDENTIAL DEVELOPMENT BY FORT SUMNER, LLC

117 SHERIDAN STREET, PORTLAND, MAINE

TFH ARCHITECTS
100 COMMERCIAL STREET
PORTLAND MAINE 04101
TELEPHONE 207 775 6141
ARCHITECTURE PLANNING

CONSULTANTS:

STRUCTURAL:
Structural Design Consulting
22 Oakmont Drive
Old Orchard Beach, ME 04064
207-934-8038

REVISIONS:

DATE:	February 3, 2005
PROJECT No.	0418
DRAWN BY:	CSC
CHECKED BY:	TST
SCALE:	As Noted

SHEET TITLE:
Section Details and Plan at 4th Floor Deck

A4-6