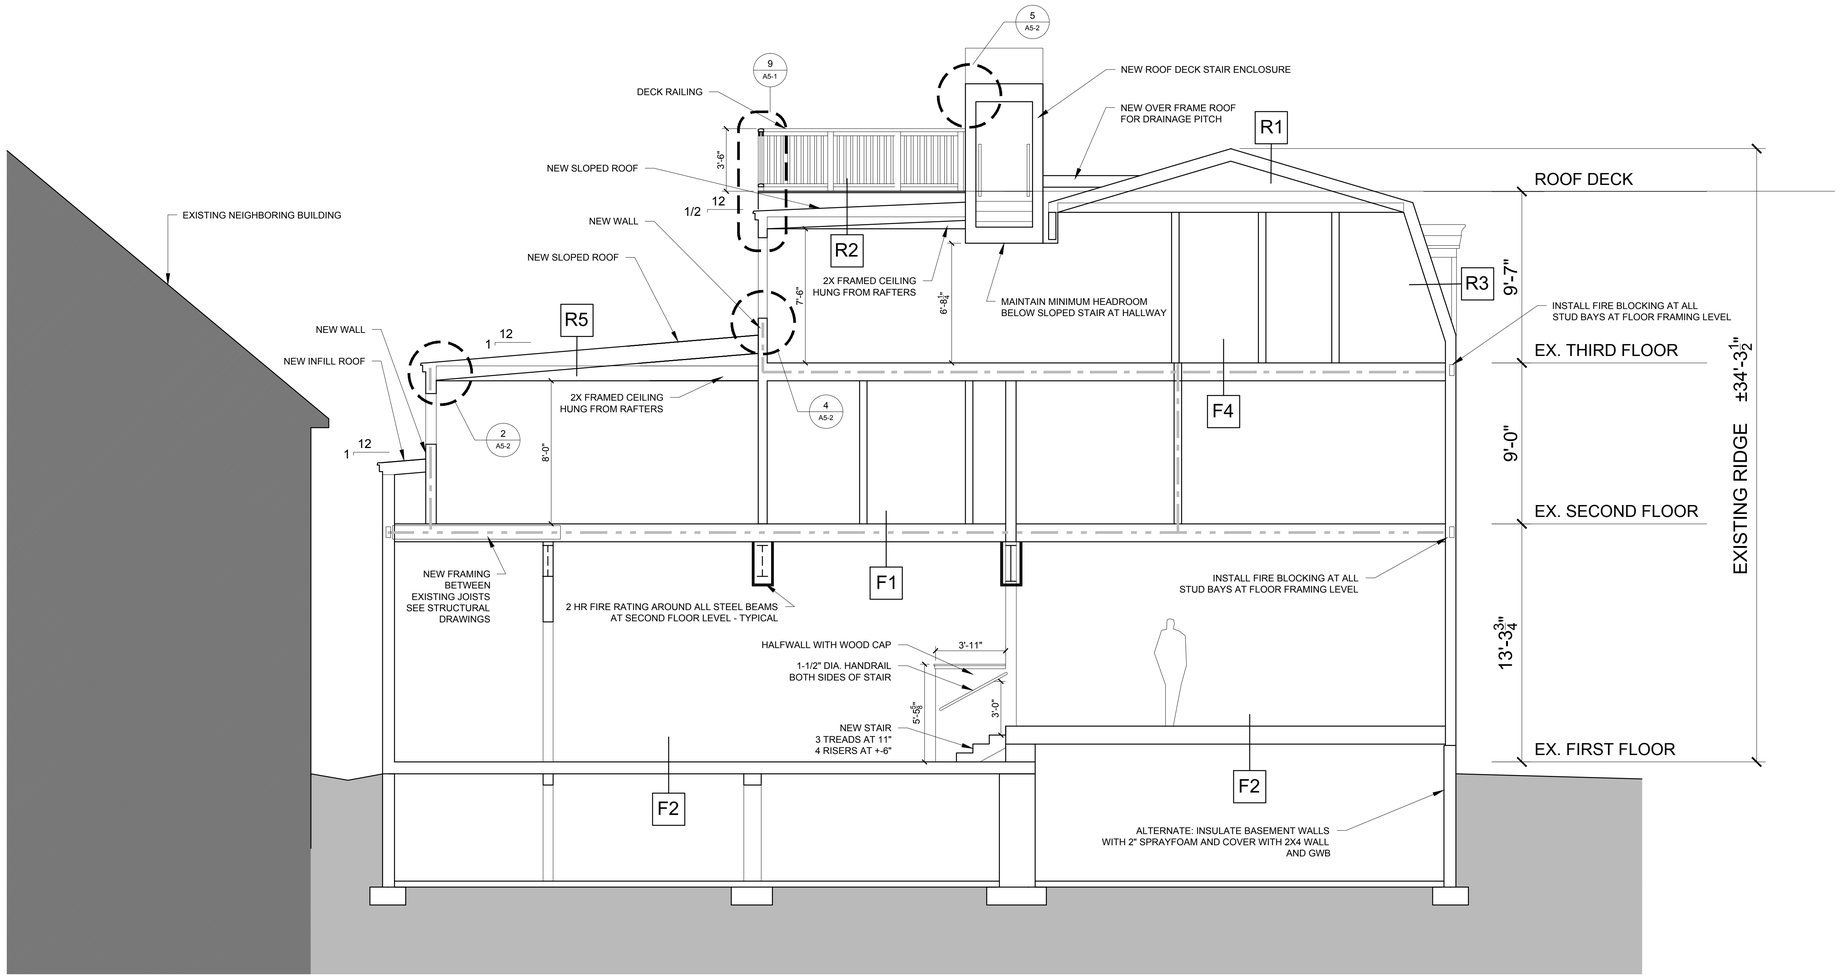

1 SECTION
1/4"=1'-0"

RENOVATIONS TO
135 CONGRESS STREET
PORTLAND, MAINE

RYAN J. SENATORE
No. 3322
REGISTERED ARCHITECT
STATE OF MAINE

© 2013 RYAN SENATORE ARCHITECTURE

RSA
RYAN SENATORE
ARCHITECTURE
565 CONGRESS STREET, STE. 304
PORTLAND, MAINE 04101
207-650-6414
senatorearchitecture.com

CONSULTANTS:
STRUCTURAL:
Structural Integrity
77 Oak Street
Portland, ME 04101
207-774-4614

REVISIONS:

DATE: AUGUST 23, 2013
PROJECT No.
DRAWN BY: RJS / RRT
CHECKED BY: RJS
SCALE: AS NOTED

SHEET TITLE:
SECTION

A3-0