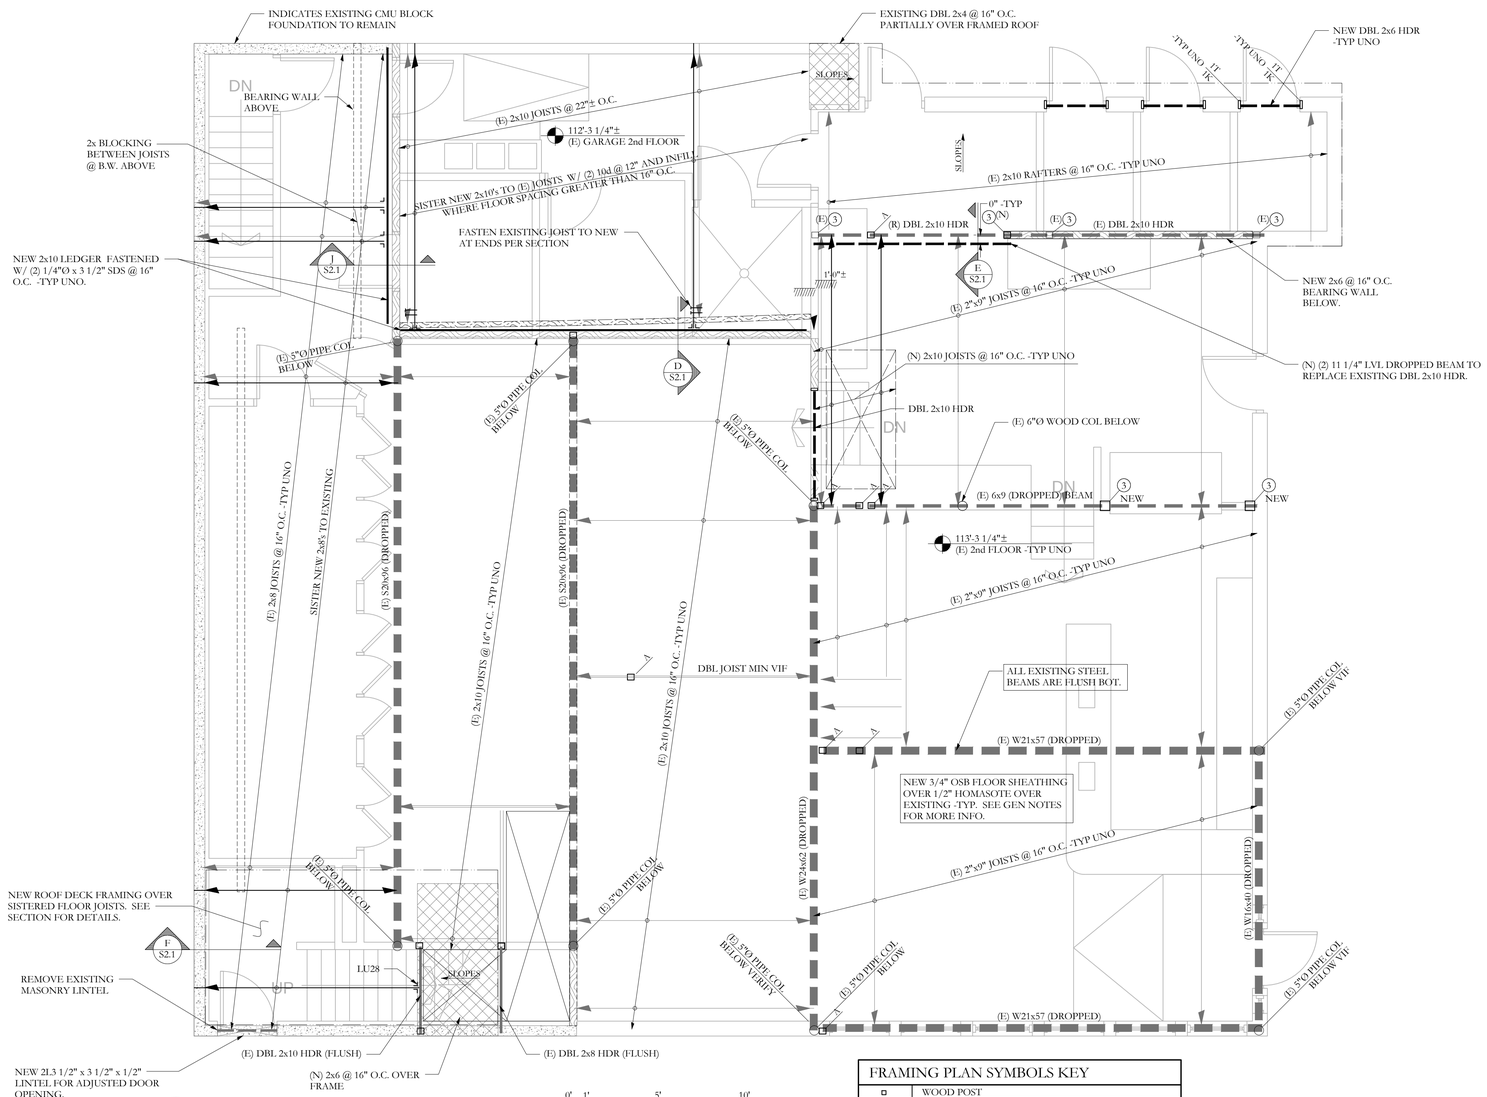

SECOND LEVEL FRAMING PLAN

SCALE 1/4"=1'-0"

0' 1' 5' 10'

NOTES:

1. SEE S1.0 FOR GENERAL STRUCTURAL NOTES.
2. ALL FLOOR SHEATHING SHALL BE 3/4" OSB, SEE GENERAL NOTES FOR ADDITIONAL INFO
3. ALL WOOD COLUMNS IN 2x6 WALLS SHALL BE 3-2x6 AND IN 2x4 WALLS SHALL BE (3) 2x4, UNO.
4. ALL WOOD BEAMS ARE FLUSH, UNO.
5. ALL HEADERS ARE (2) 2x8, UNO.
6. NEW 2x BLOCKING BETWEEN JOISTS WHERE BEARING WALL ABOVE

FRAMING PLAN SYMBOLS KEY

□	WOOD POST
○	STEEL COLUMN
(X)	NUMBER OF WOOD STUDS IN POST BELOW
Λ	COLUMN ABOVE THIS LEVEL
C	COLUMN CONTINUOUS THROUGH THIS LEVEL
	JOIST BEARING
	CONTINUOUS JOIST WITH INTERMEDIATE BEARING
	FLUSH FRAMED JOIST BEARING WITH HANGER
	WOOD STUD BEARING WALL BELOW
	SHEAR WALL
"X"T	NUMBER OF TRIM STUDS UNDER HEADER
"X"K	NUMBER OF KING STUDS ADJACENT TO HEADER

Structural Integrity Consulting Engineers, Inc.
SI # 13-0107
77 Oak Street
Portland, ME, 04101
p. 207-774-4614
f. 866-793-7835
www.structuralinteg.com

BUILD WITH CONFIDENCE

© 2032 Structural Integrity Consulting Engineers, Inc.

© 2013 RYAN SENATORE ARCHITECTURE

RENOVATIONS TO
135 CONGRESS STREET
PORTLAND, MAINE

RSA
RYAN SENATORE ARCHITECTURE
565 CONGRESS STREET, STE. 304
PORTLAND, MAINE 04101
207-650-6414
senatorearchitecture.com

CONSULTANTS:

STRUCTURAL:
Structural Integrity
77 Oak Street
Portland, ME 04101
207-774-4614

STATE OF MAINE
AARON C. JONES
No. 10958
LICENSED
PROFESSIONAL ENGINEER
JULY 23th, 2013

REVISIONS:

DATE:	23 AUGUST 2013
PROJECT No.	
DRAWN BY:	RJS / AWT
CHECKED BY:	ARJS
SCALE:	AS NOTED

SHEET TITLE:
SECOND FLOOR FRAMING PLAN

S1-3