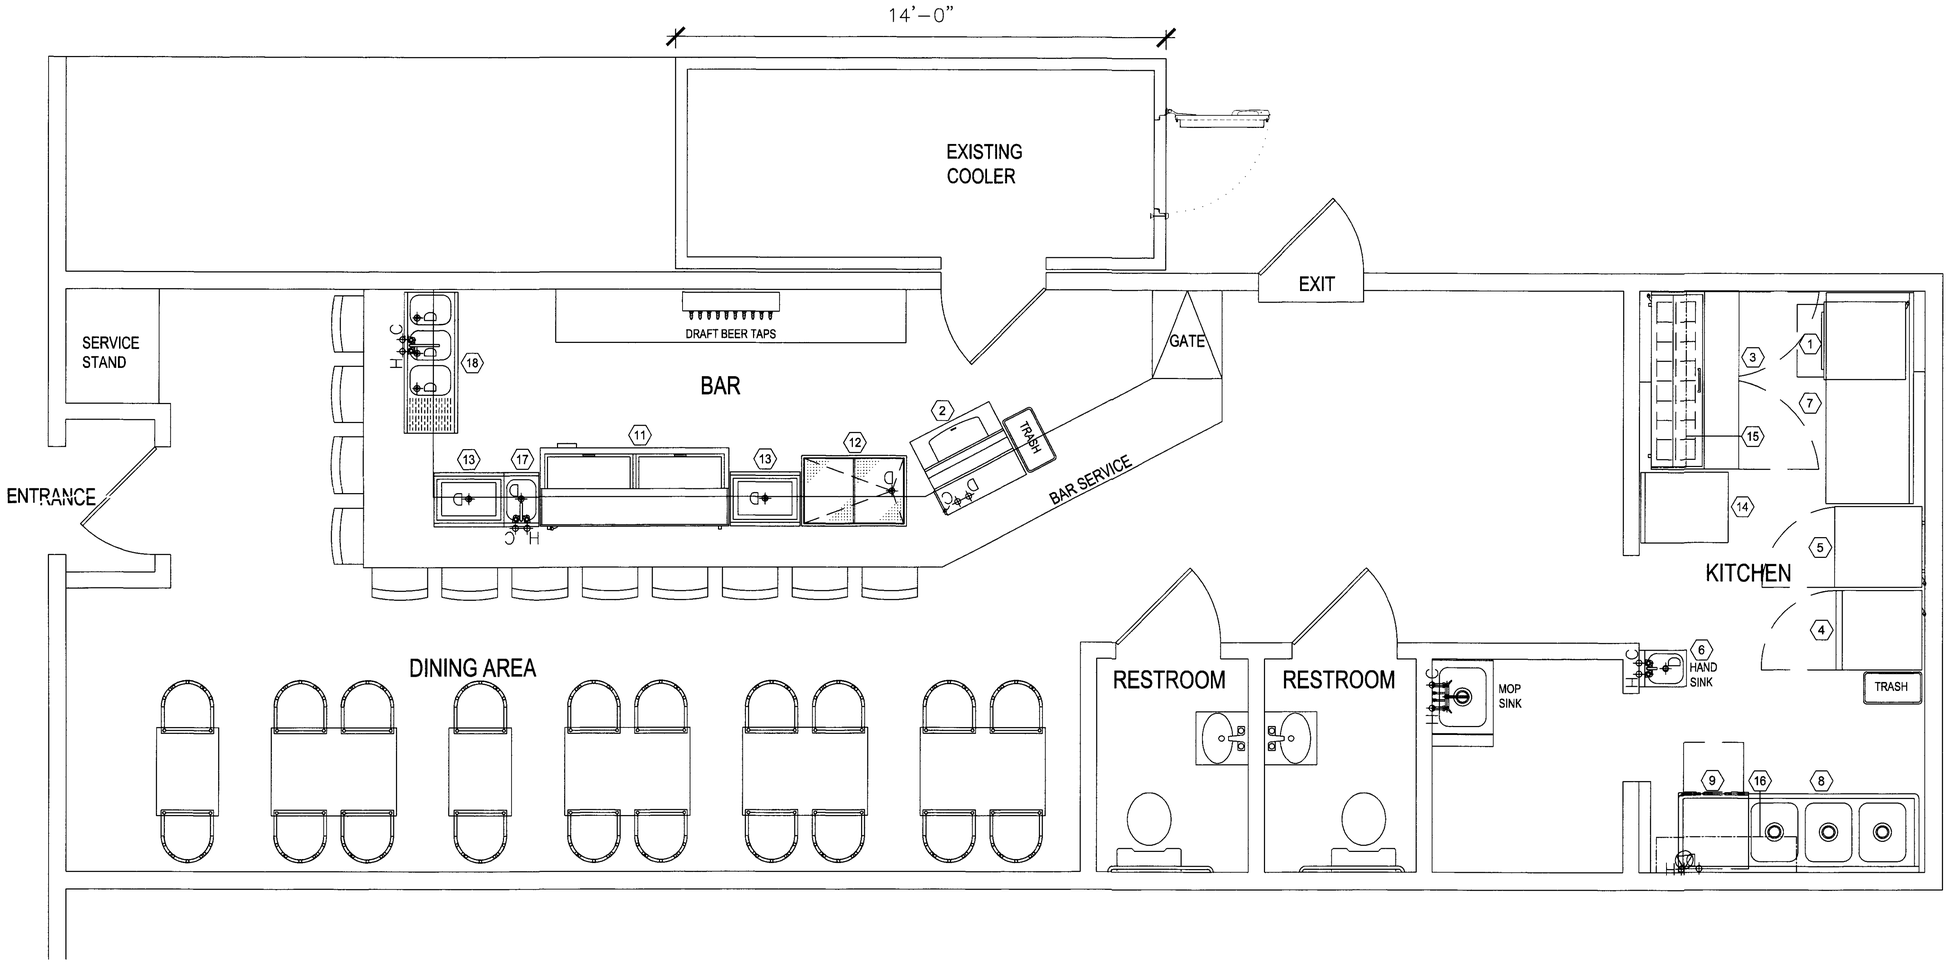

EQUIPMENT LIST

1. COUNTERTOP OVEN
2. ICE MAKER
3. REFRIGERATED SANDWICH PREP
4. REACH-IN FREEZER
5. WORK TOP REFRIGERATOR
6. HAND SINK
7. WORK TABLE
8. THREE COMP'T POT SINK
9. UNDERCOUNTER DISHWASHER
10. SPARE NUMBER
11. BOTTLE COOLER
12. ICED BEER DISPLAY
13. ICE BIN
14. WORK TABLE
15. WALL SHELVES
16. WALL SHELVES
17. BAR HAND SINK
18. THREE COMP'T BAR SINK

ATM
A. T. McDONALD & ASSOCIATES
FOOD FACILITIES CONSULTANT - DESIGNER
735 Main Street Shrewsbury, MA 01545
Tel: 508.845.9891 Cell: 508.479.3511

REVISED 02/02/16

SCALE: 1/2"-1'-0" DATE: 02/01/16

PROJECT: MUNJOY HILL TAVERN
PORTLAND, M.E.

CLIENT: -

JOB#: SHEET#: K-1

DRAWING: PRELIMINARY FOOD SERVICE EQUIPMENT PLAN