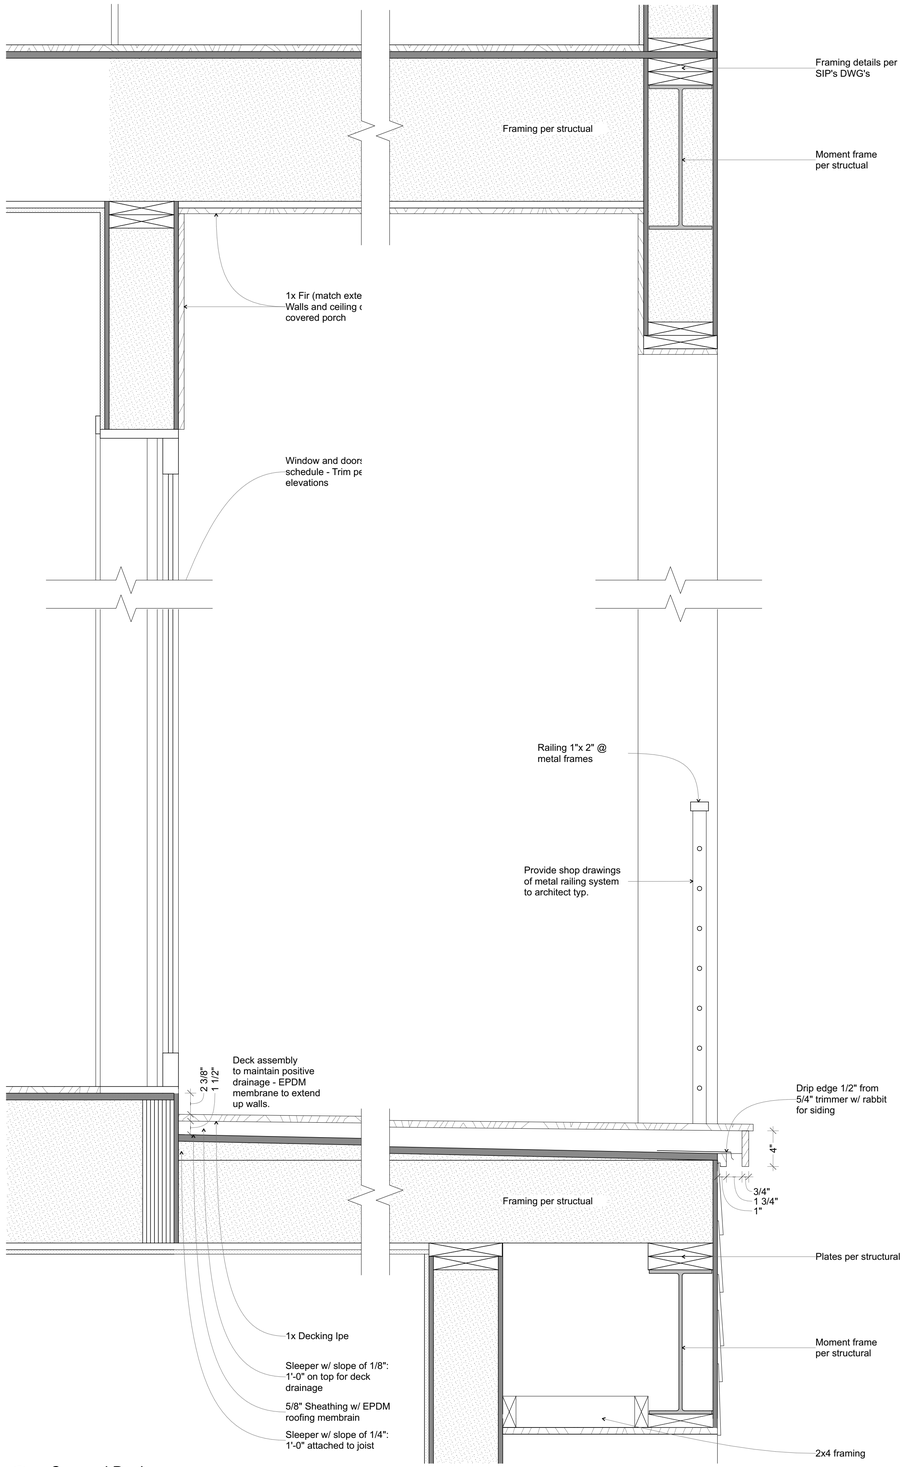

2 Covered Deck
SCALE: 1 1/2"= 1'-0"

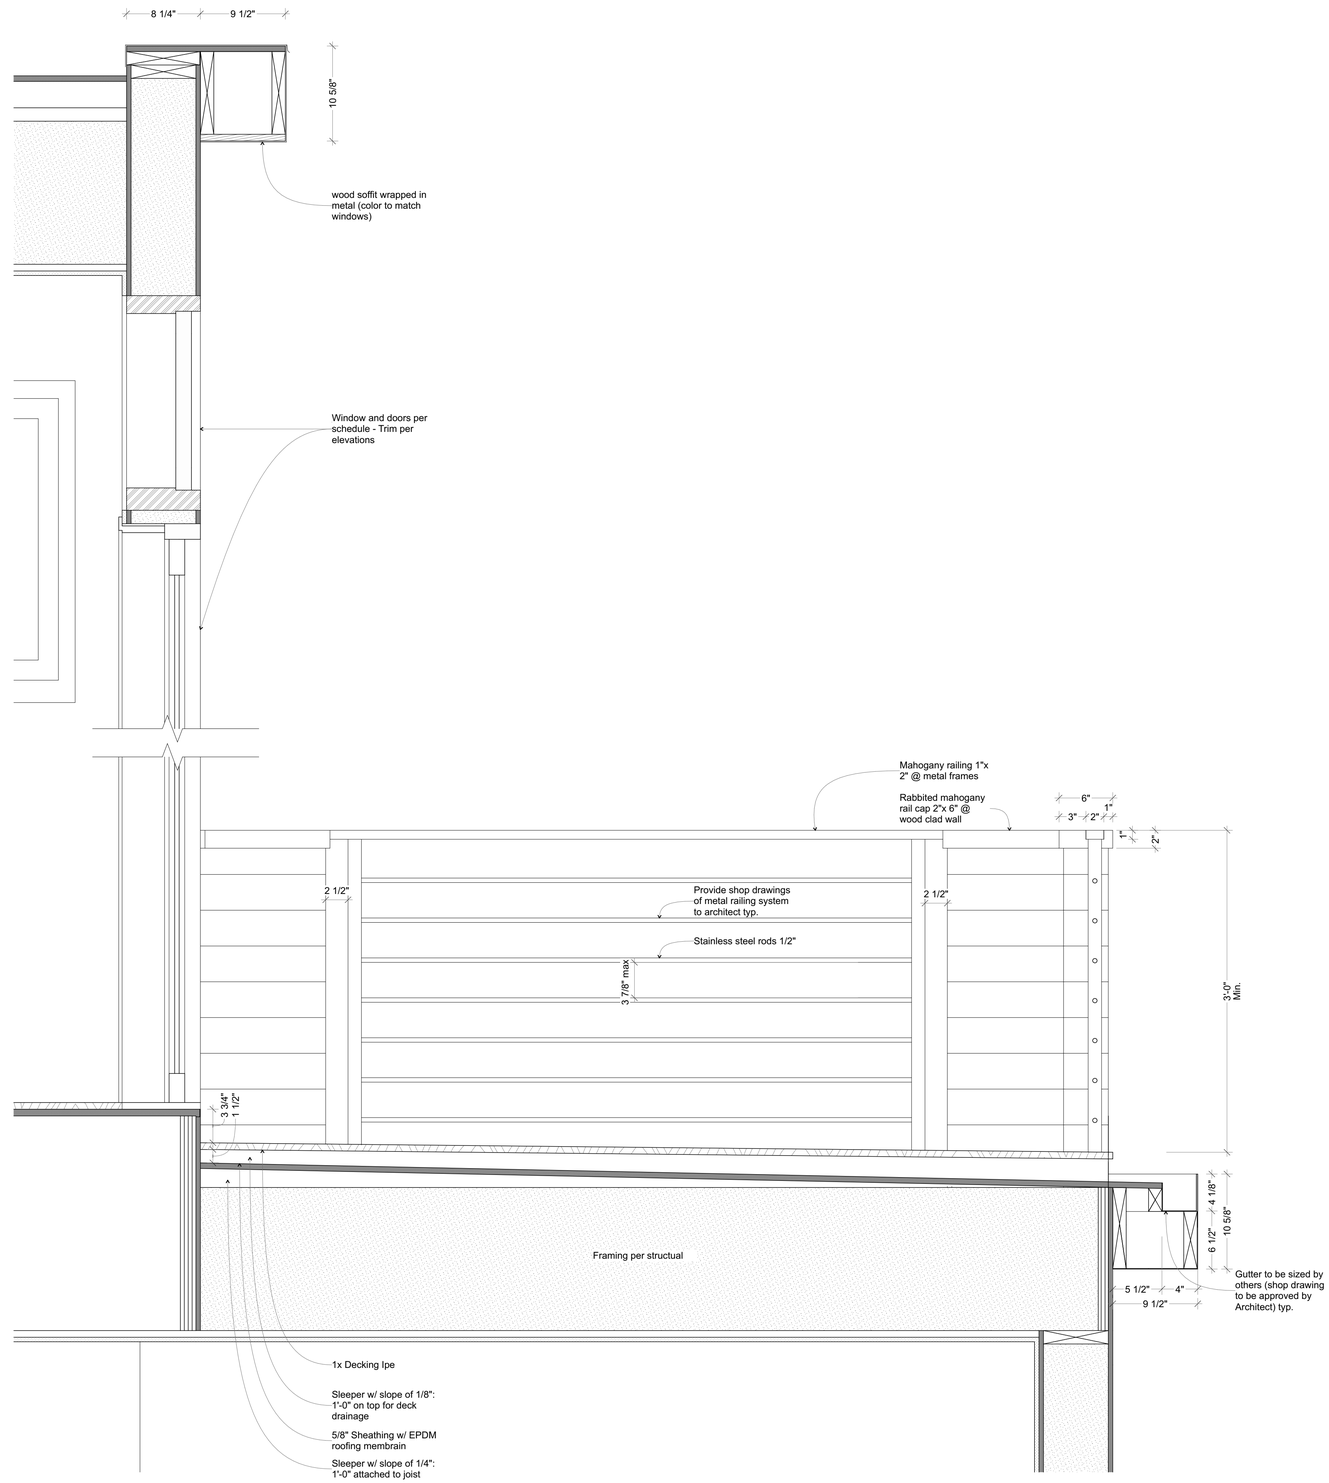

2 Roof Deck
SCALE: 1 1/2"= 1'-0"

kevin browne ARCHITECTURE
KBA
207.847.3499
kevin@kevinbrownearchitecture.com
202 US route 1 ste 202
Falmouth, me 04105

LICENSED ARCHITECT
KEVIN W. BROWNE
No. 3109
STATE OF MAINE

REVISIONS:

CONSULTANTS:

Clements - King Residence

Tyler & Lily
46 Merrill Street Portland, Maine

Arch Details

DATE: 1/17/18
DRAWN: KBA
PROJECT NO.: 2017-10
SCALE: As Noted

A4.3

BIM Server: yoda.kevinbrownearchitecture.com - BIM Server 20\Clements-King 2017-10 V16