COPYRIGHT: Reuse or reproduction of the contents of this document is not permitted without written permission of Bild Architecture LLC

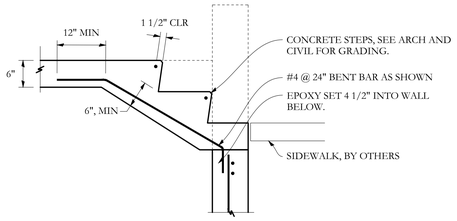

SECTION P/S2.2 3/4"=1'-0

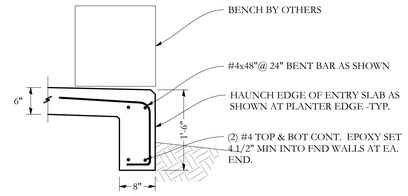

SECTION Q/S2.2 3/4"=1'-0

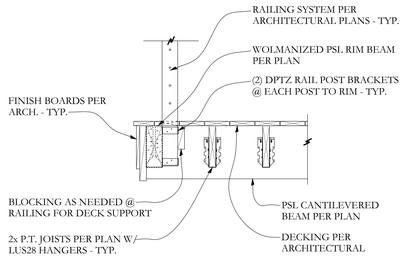

SECTION S/S2.2 3/4"=1'-0

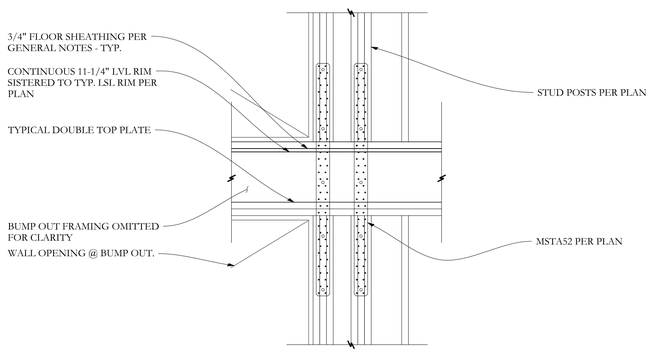

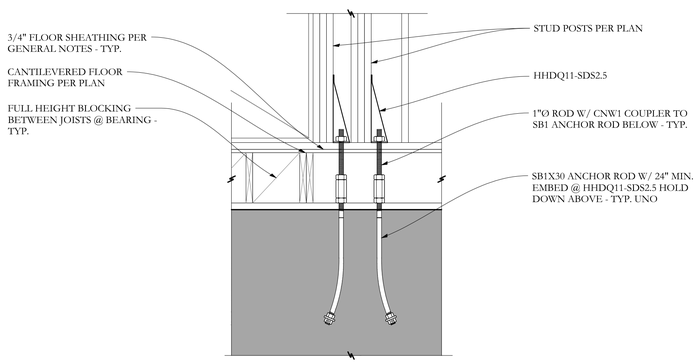

SECTION M/S2.2 3/4"=1'-0

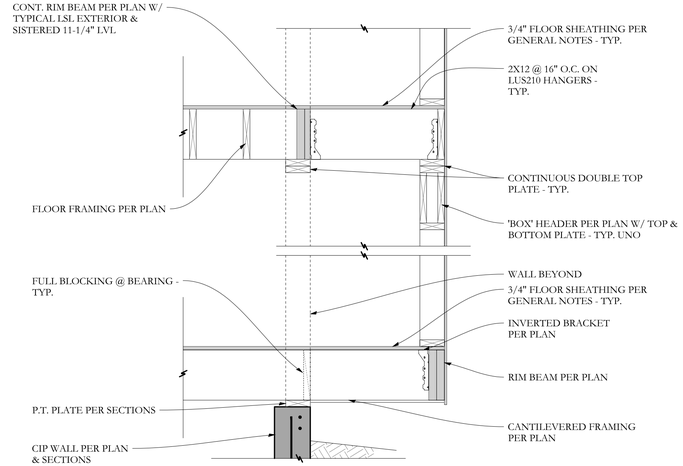

SECTION N/S2.2 3/4"=1'-0

Structural Integrity Consulting Engineers, Inc.
77 Oak Street
Portland, ME, 04101
p. 207-774-4614
f. 866-793-7835
www.structuralinteg.com

BUILD WITH CONFIDENCE

© 2012 Structural Integrity Consulting Engineers, Inc.

SI# 16-0080

STATE OF MAINE
AARON C. JONES
No. 10958
LICENSED
PROFESSIONAL ENGINEER
8/23/2016

PROJECT NO.
16-0080
PROJECT NAME
Merrill Street - 7 unit
Portland, ME

REVISIONS
1 - 11/11/16
2 - 12/15/16
3 - 12/20/16
4 - 03/09/17
5

PERMIT SET

DRAWN BY **MKL**
SHEET TITLE **SECTIONS**

ISSUE DATE **8/23/16**
SHEET SCALE **AS NOTED**

S

S2.2