COPYRIGHT: Reuse or reproduction of the contents of this document is not permitted without written permission of Bild Architecture LLC

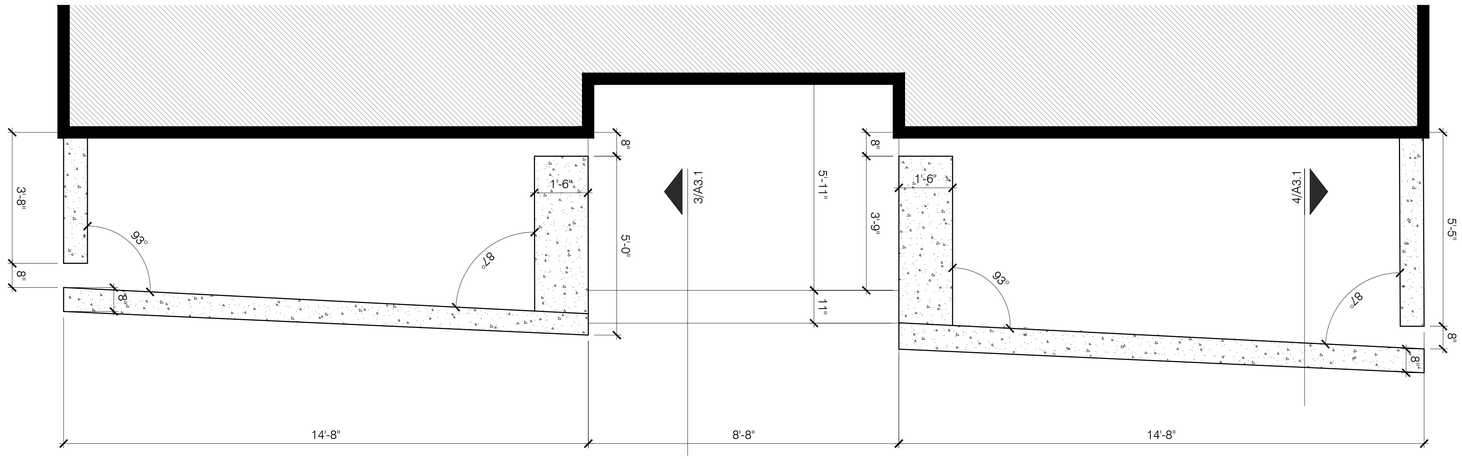

PLANTER

SCALE: 1/4" = 1'-0"

X KEYNOTES:.

1. CONCRETE PLANTER - FRONT EDGE FOLLOWS PROPERTY LIN
2. WATER HEATERS
3. AREA ELECTRICAL PANEL
4. -
5. LINE OF AWNING ABOVE
6. -
7. LOCATION FOR INSTALLATION OF HEAT PUMP UNITS
8. ROOF DRAIN
9. OVERFLOW DRAIN
10. MEMBRANE ROOF
11. 1/8" TAPERED INSULATION TO PROVIDE POSITIVE SLOPE T OF ROOF DRAIN /SCUPPER
12. -
13. FABRICATED METAL RAILING
14. ROOF DECK SYSTEM
15. CONCRETE STEPS AND PORCH
16. LOCATION OF SUMP AND PUMP

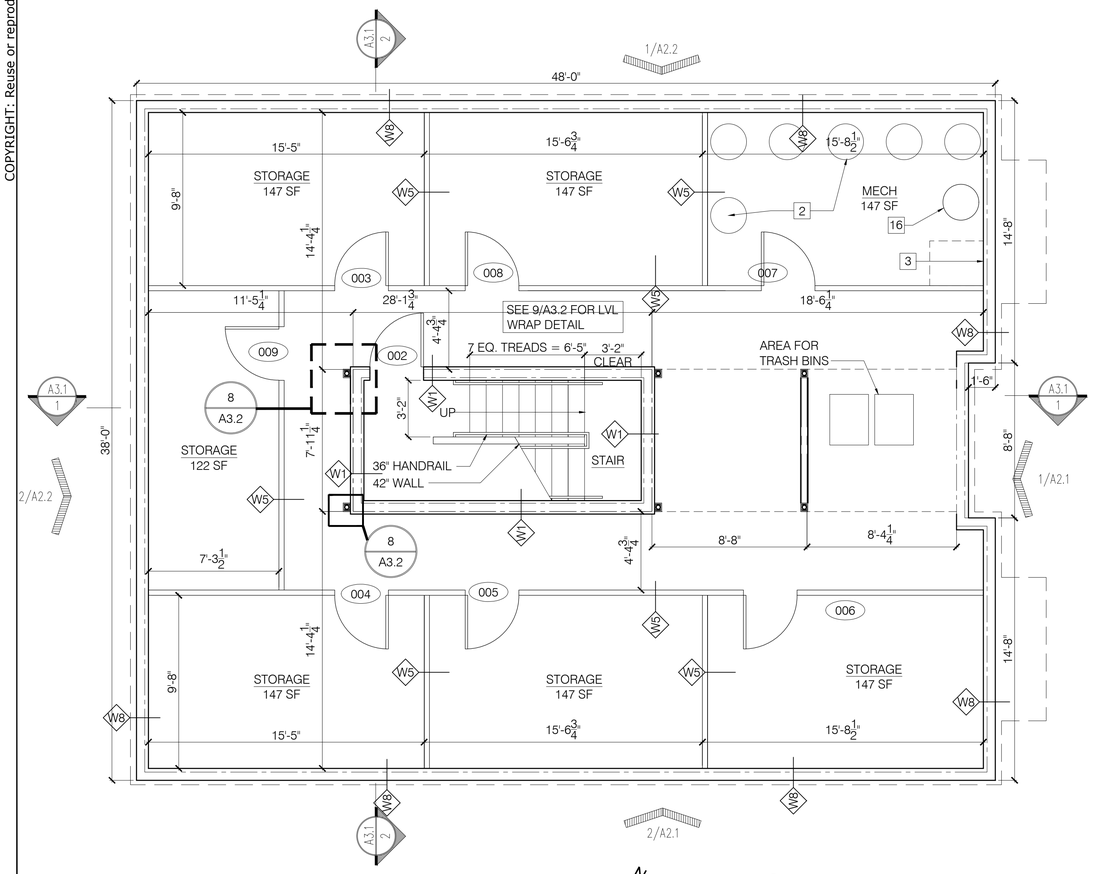

BASEMENT

SCALE: 1/4" = 1'-0"

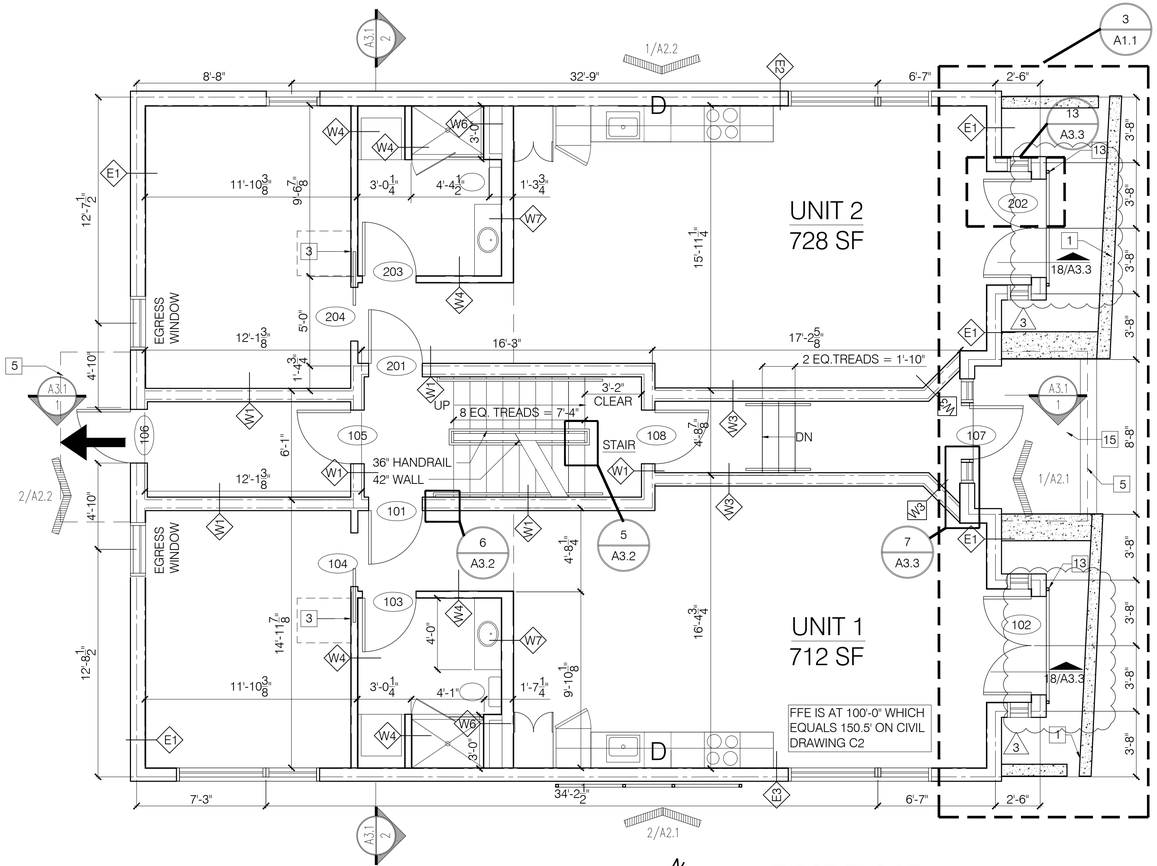

FIRST FLOOR

SCALE: 1/4" = 1'-0"

Bild Architecture
PO Box 8235
Portland, ME
04104
207.408.0168
evan@bildarchitecture.com

bild ARCHITECTURE

LICENSED ARCHITECT
6/29/16
EVAN A. CARROLL
No. 3687
STATE OF MAINE

PROJECT NO. 15018
PROJECT NAME 30 MERRILL STREET
PORTLAND, ME

REVISIONS
1 03.13.2017
2 06.29.2017
3 07.13.2017
4
5

REVISED SET

DRAWN BY EMW
SHEET TITLE BSMNT / FIRST

ISSUE DATE 3/13/17
SHEET SCALE 1/4" = 1'-0"

A
1.1