COPYRIGHT: Reuse or reproduction of the contents of this document is not permitted without written permission of Bild Architecture LLC

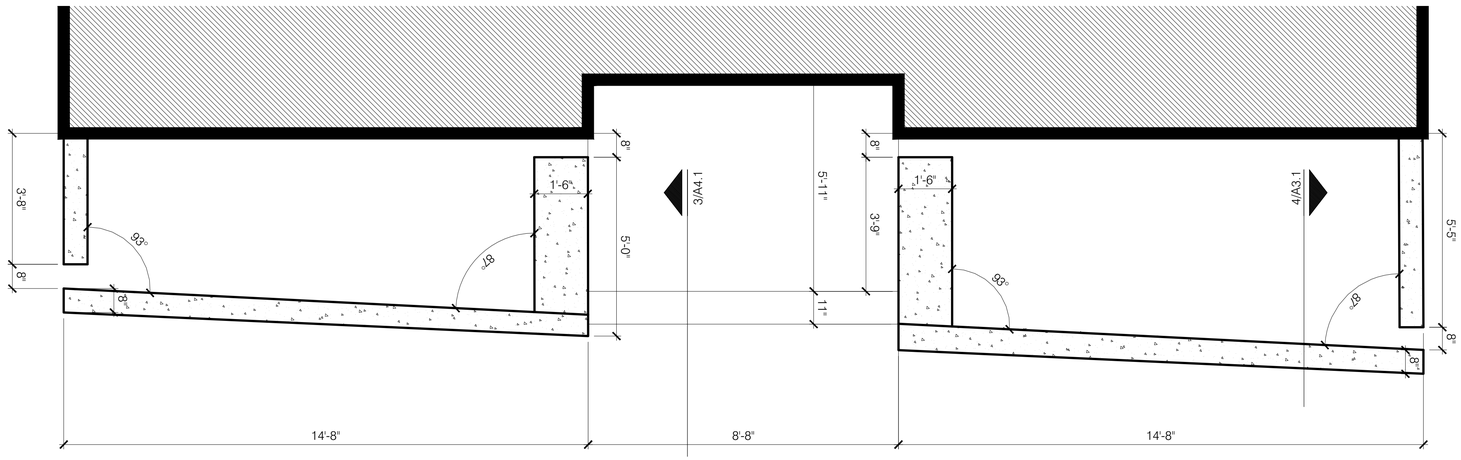

N

3 PLANTER

0 4'-0" SCALE: 1/4" = 1'-0"

X KEYNOTES:.

1. CONCRETE PLANTER - FRONT EDGE FOLLOWS PROPERTY LIN
2. WATER HEATERS
3. ELECTRICAL PANELS
4. FRAMED STAIR OPENING ABOVE
5. LINE OF AWNING ABOVE
6. LINE OF LOWER CEILING
7. LOCATION FOR INSTALLATION OF HEAT PUMP UNITS
8. ROOF DRAIN
9. OVERFLOW DRAIN
10. MEMBRANE ROOF
11. 1/8" TAPERED INSULATION TO PROVIDE POSITIVE SLOPE T OF ROOF DRAIN /SCUPPER
12. AREA FOR GREEN ROOF TRAY SYSTEM
13. FABRICATED METAL RAILING
14. TILE ON PEDESTAL ROOF DECK SYSTEM
15. CONCRETE STEPS AND PORCH

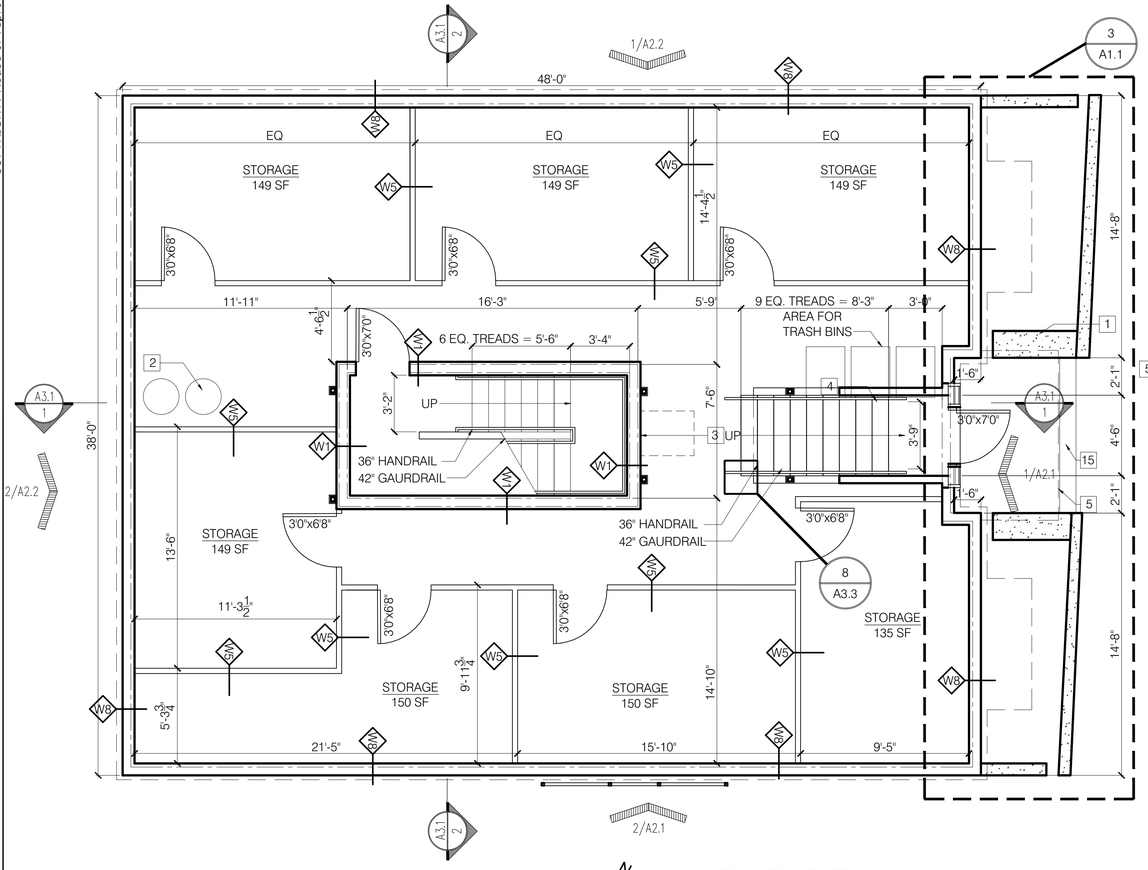

1 BASEMENT

0 4'-0" SCALE: 1/4" = 1'-0"

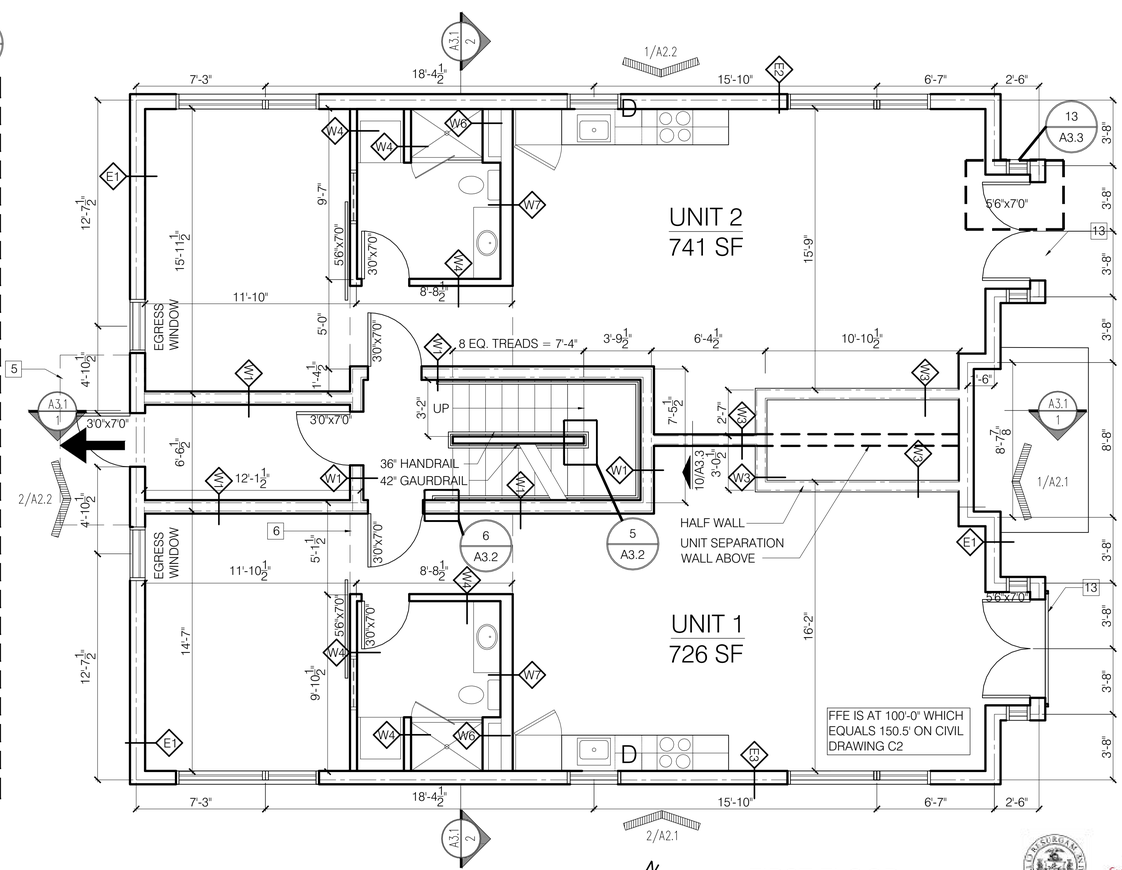

2 FIRST FLOOR

0 4'-0" SCALE: 1/4" = 1'-0"

CITY OF PORTLAND
APPROVED SITE PLAN
Subject to Conditions of Approval and Standard Conditions

DATE of APPROVAL 10/25/16

PLANNER Nell Donaldson

PROJECT NO. 2016-172

Bild Architecture
PO Box 8235
Portland, ME
04104
207.408.0168
evan@bildarchitecture.com

bild ARCHITECTURE

PROJECT NO. 15018
PROJECT NAME MERRILL STREET - 7 UNIT
PORTLAND, ME

REVISIONS
1 -
2 -
3 -
4 -
5 -

DRAWN EMW
SHEET TITLE BSMNT / FIRST

PERMIT SET (REVISIONS)
NOT FOR CONSTRUCTION

ISSUE DATE 11/07/16
SHEET SCALE 1/4" = 1'-0"

A 1.1