COPYRIGHT: Reuse or reproduction of the contents of this document is not permitted without written permission of Bild Architecture LLC

X KEYNOTES:.

1. CONCRETE PLANTER
2. WATER HEATERS
3. ELECTRICAL PANELS
4. FRAMED STAIR OPENING ABOVE
5. LINE OF AWNING ABOVE
6. LINE OF LOWER CEILING
7. LOCATION FOR INSTALLATION OF HEAT PUMP UNITS
8. ROOF DRAIN
9. OVERFLOW DRAIN
10. MEMBRANE ROOF
11. 1/8" TAPERED INSULATION TO PROVIDE POSITIVE SLOPE T OF ROOF DRAIN /SCUPPER
12. AREA FOR GREEN ROOF TRAY SYSTEM
13. FABRICATED METAL RAILING
14. TILE ON PEDESTAL ROOF DECK SYSTEM

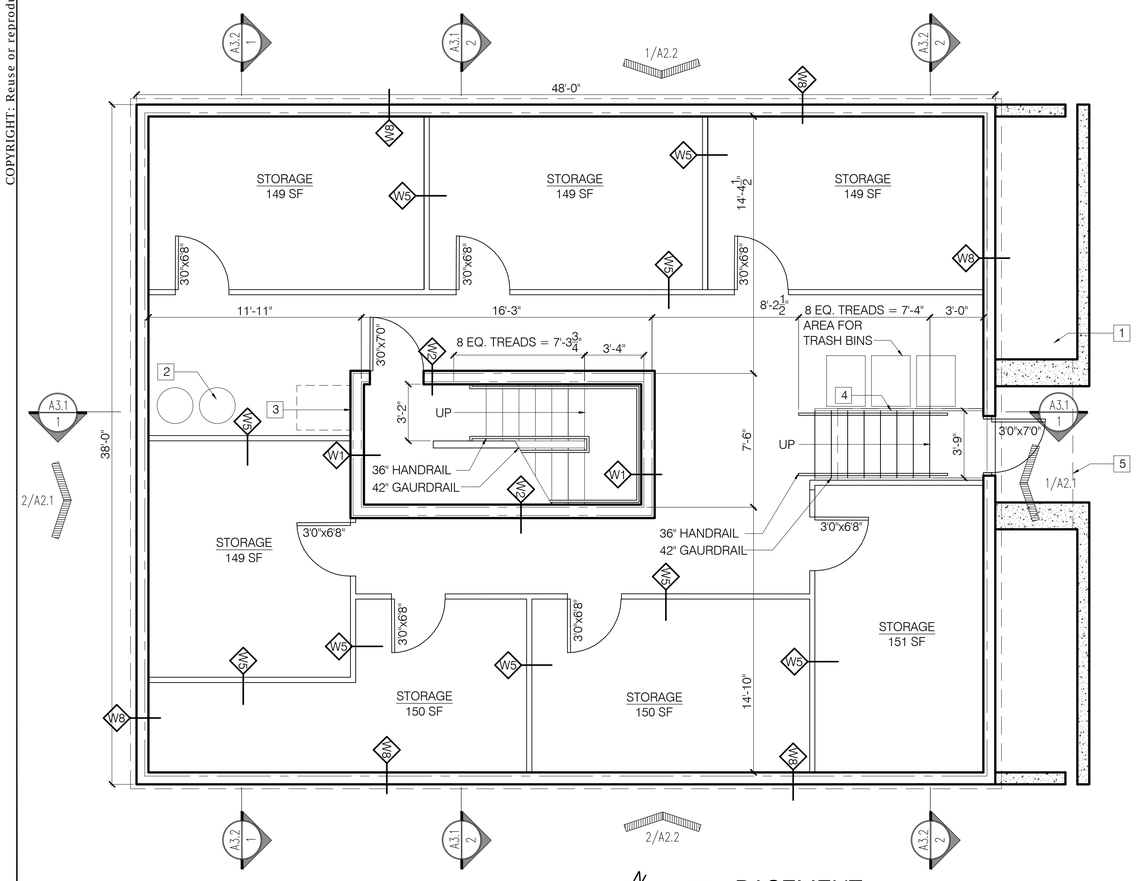

BASEMENT

SCALE: 1/4" = 1'-0"

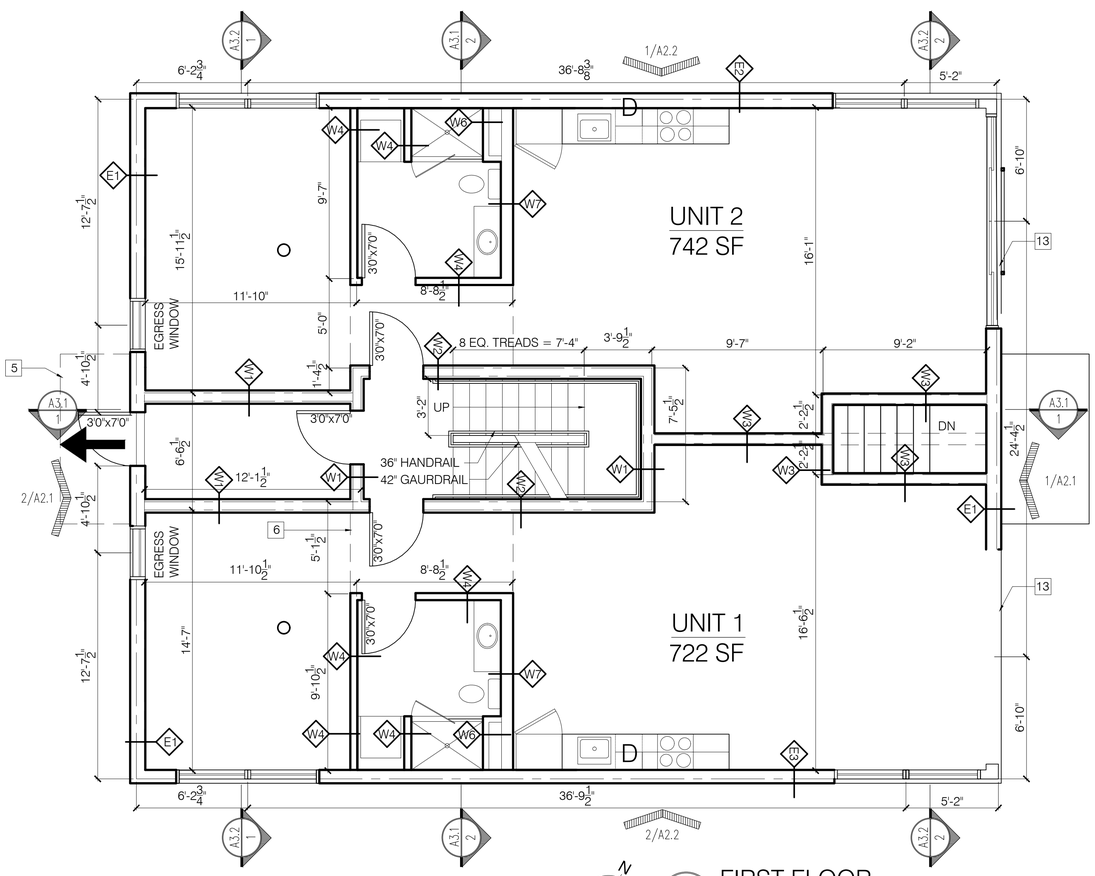

FIRST FLOOR

SCALE: 1/4" = 1'-0"

Bild Architecture
PO Box 8235
Portland, ME
04104
207.408.0168
evan@bildarchitecture.com

PROJECT NO.
15018

PROJECT NAME
MERRILL STREET - 7 UNIT
PORTLAND, ME

REVISIONS
1 -
2 -
3 -
4 -
5 -

SITE APPLICATION
NOT FOR CONSTRUCTION

DRAWN BY
EMW

SHEET TITLE
BSMNT / FIRST

ISSUE DATE
07/15/16

SHEET SCALE
1/4" = 1'-0"

A

1.1