COPYRIGHT: Reuse or reproduction of the contents of this document is not permitted without written permission of Bild Architecture LLC

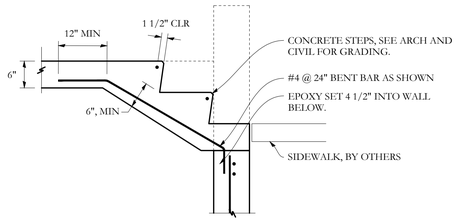

SECTION P/S2.2 3/4"=1'-0

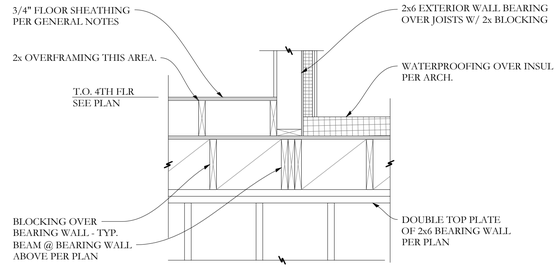

SECTION G/S2.2 3/4"=1'-0

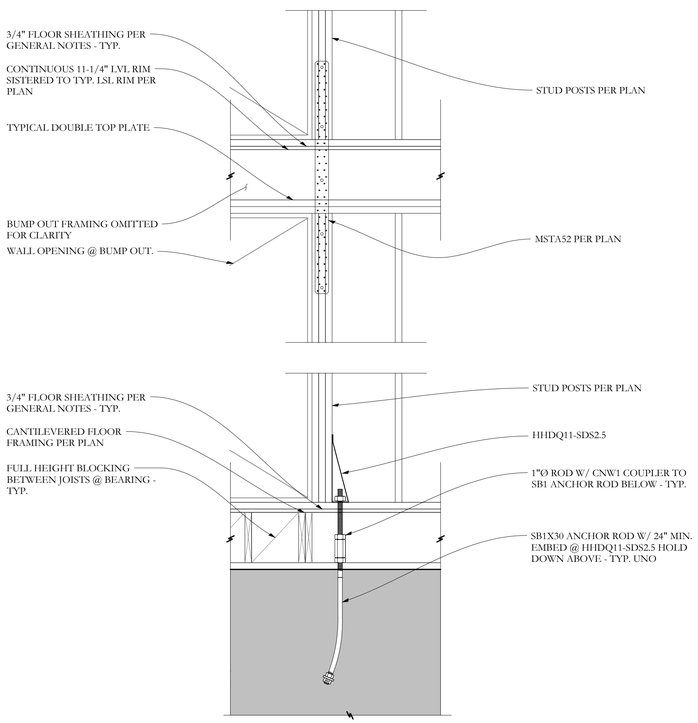

SECTION M/S2.2 3/4"=1'-0

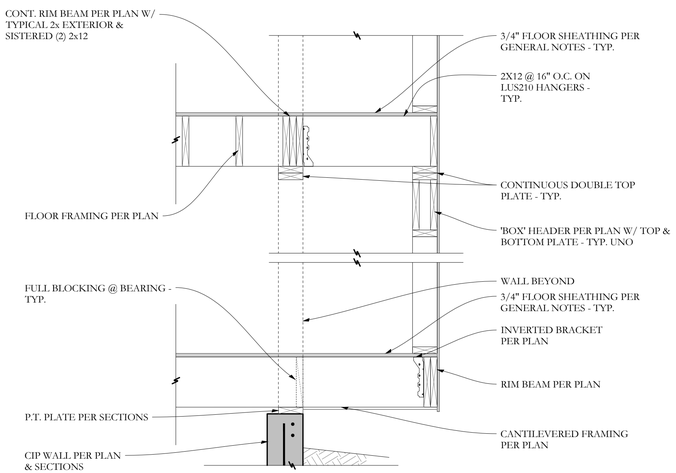

SECTION N/S2.2 3/4"=1'-0

Structural Integrity Consulting Engineers, Inc.
77 Oak Street
Portland, ME, 04101
p. 207-774-4614
f. 866-793-7835
www.structuralintegr.com

BUILD WITH CONFIDENCE

© 2012 Structural Integrity Consulting Engineers, Inc.

SI# 17-0043

STATE OF MAINE
AARON C. JONES
No. 10958
LICENSED
PROFESSIONAL ENGINEER
2/23/2017

REVISIONS
1 3/15/2017 CD
2
3
4
5

PROJECT NO.
16035
PROJECT NAME
7 CUMBERLAND
PORTLAND, ME

DRAWN BY
MKL
SHEET TITLE
SECTIONS

ISSUE DATE
8/8/17
SHEET SCALE
AS NOTED

S

S2.2