COPYRIGHT: Reuse or reproduction of the contents of this document is not permitted without written permission of Bild Architecture LLC

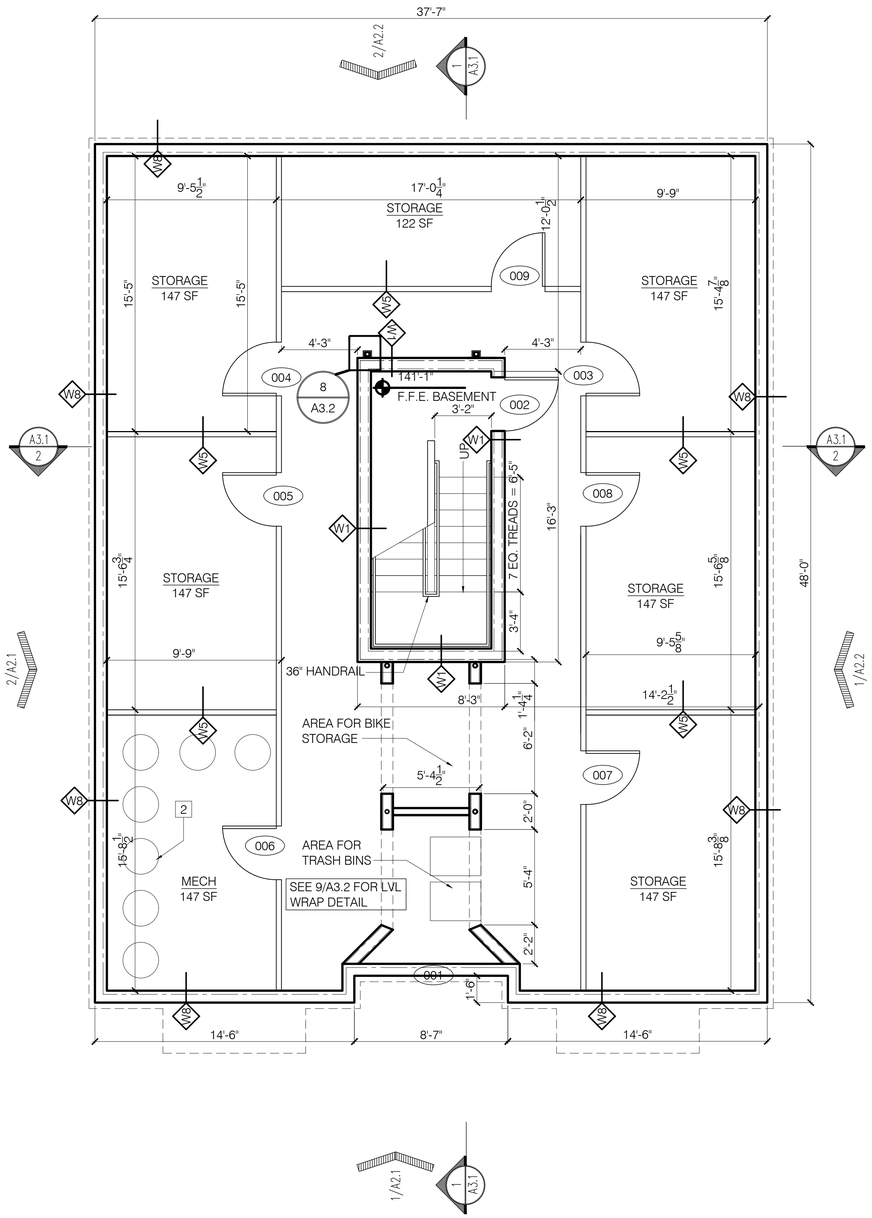

1 BASEMENT

SCALE: 1/4" = 1'-0"

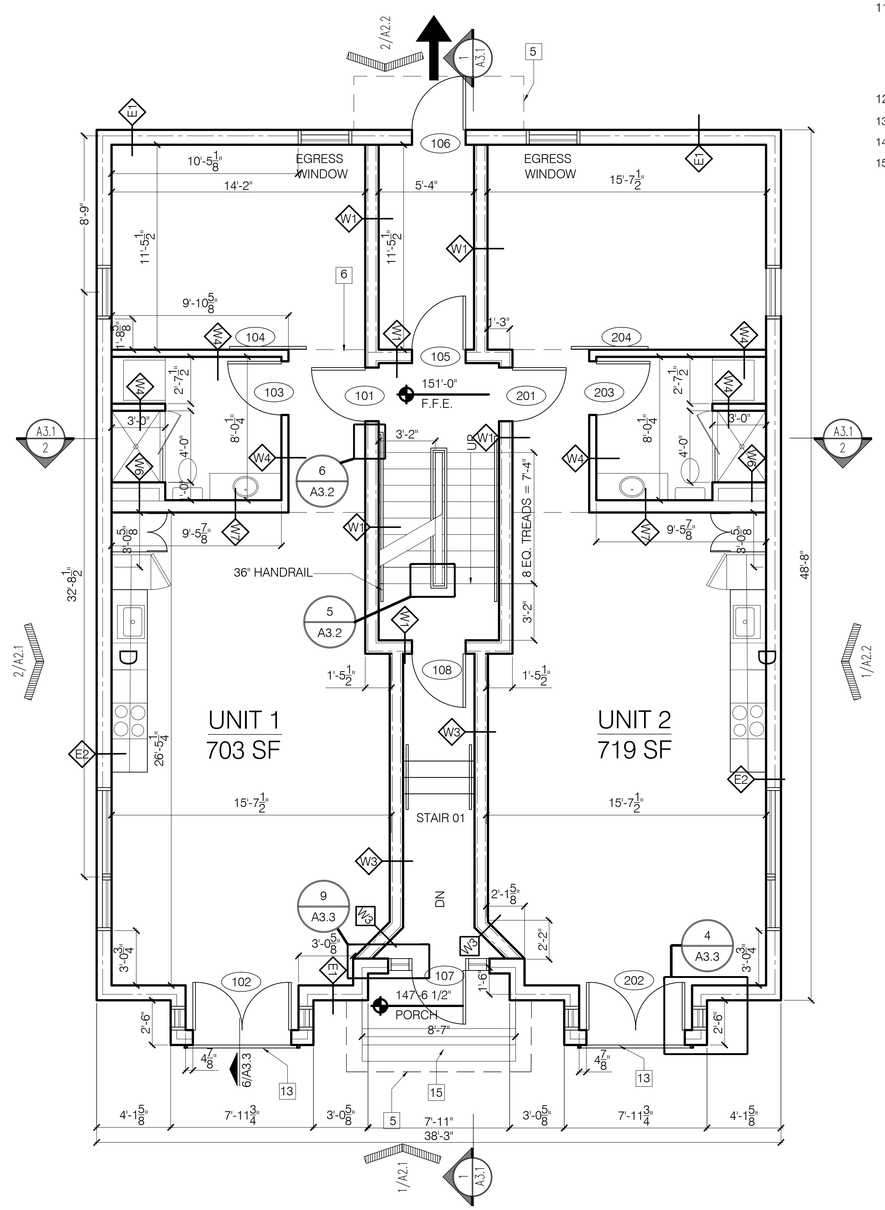

2 FIRST FLOOR

SCALE: 1/4" = 1'-0"

X KEYNOTES:.

1. -
2. WATER HEATERS
3. ELECTRICAL PANELS
4. FRAMED STAIR OPENING ABOVE
5. LINE OF AWNING ABOVE
6. LINE OF LOWER CEILING
7. LOCATION FOR INSTALLATION OF HEAT PUMP UNITS
8. ROOF SCUPPER - SEE 10/A3.2 FOR DETAIL
9. - NOT USED -
10. MEMBRANE ROOF
11. 1/8" TAPERED INSULATION CRICKET TO PROVIDE POSITIVE SLOPE TO TOP OF ROOF DRAIN /SCUPPER
12. - NOT USED -
13. FABRICATED METAL RAILING
14. ROOF DECK SYSTEM
15. CONCRETE STEPS AND PORCH

Bild Architecture
PO Box 8235
Portland, ME
04104
207.408.0168
evan@bildarchitecture.com

bild ARCHITECTURE

LICENSED ARCHITECT
2/24/17
EVAN A. CARROLL
No. 3687
STATE OF MAINE

PROJECT NO.
16035
PROJECT NAME
7 CUMBERLAND
PORTLAND, ME

REVISIONS
1 03-15-2017
2 -
3 -
4 -
5 -

PERMIT SET
NOT FOR CONSTRUCTION

DRAWN BY
EAC
SHEET TITLE
BSMNT / FIRST

ISSUE DATE
2/24/17
SHEET SCALE
1/4" = 1'-0"

A

1.1