COPYRIGHT: Reuse or reproduction of the contents of this document is not permitted without written permission of Bild Architecture LLC

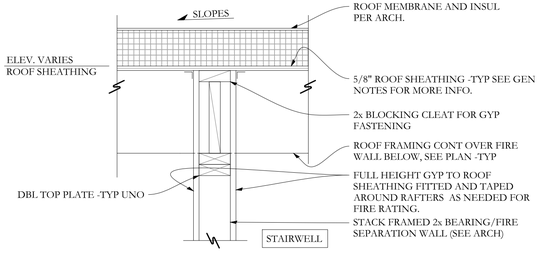

SECTION J S2.1 1 1/2"=1'-0

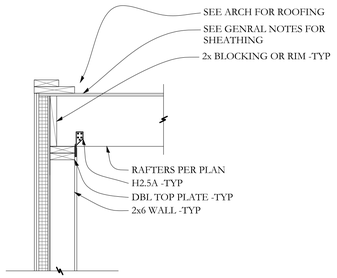

SECTION K S2.1 3/4"=1'-0

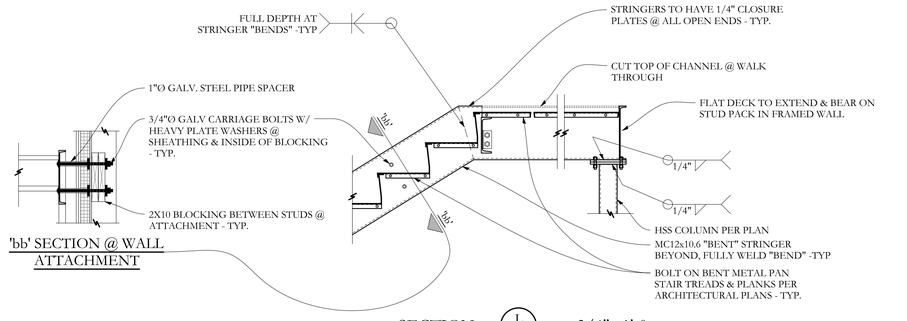

SECTION L S2.1 3/4"=1'-0

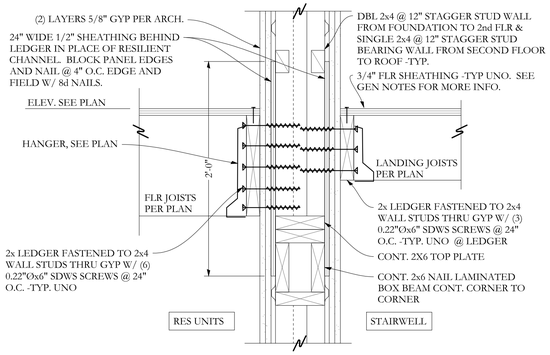

SECTION E S2.1 1 1/2"=1'-0

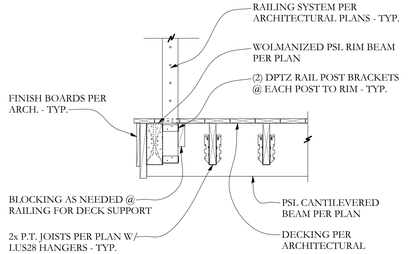

SECTION F S2.1 3/4"=1'-0

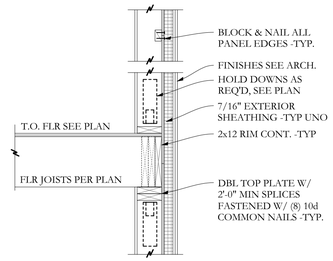

SECTION G S2.1 3/4"=1'-0

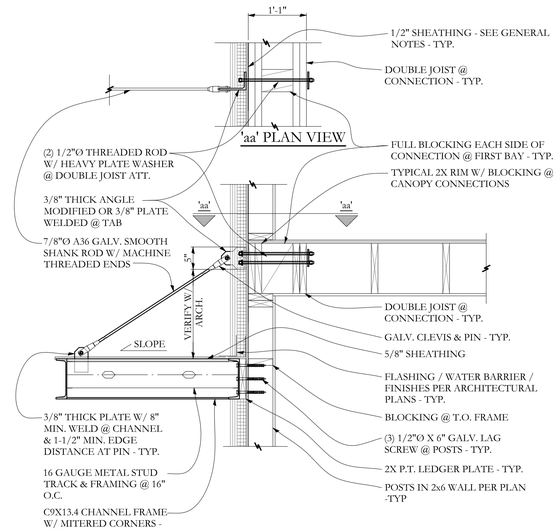

SECTION H S2.1 3/4"=1'-0

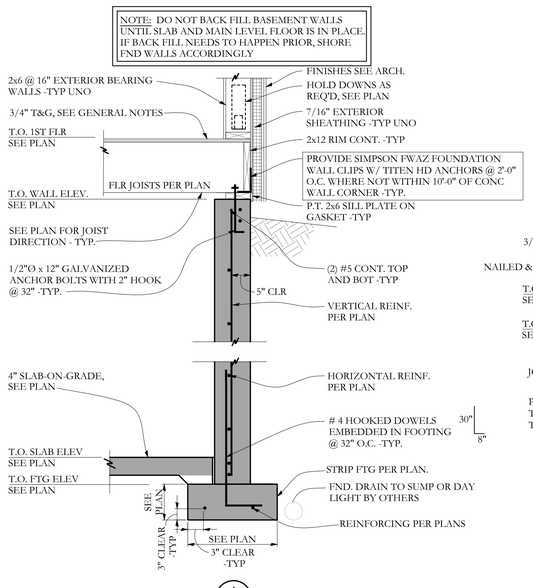

SECTION A S2.1 3/4"=1'-0

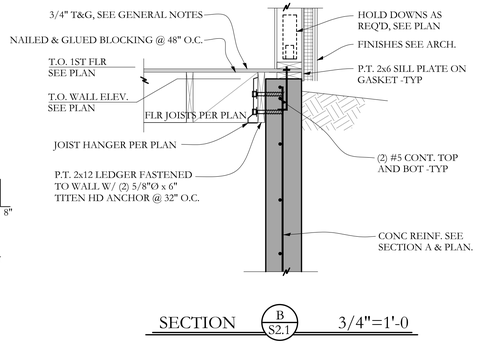

SECTION B S2.1 3/4"=1'-0

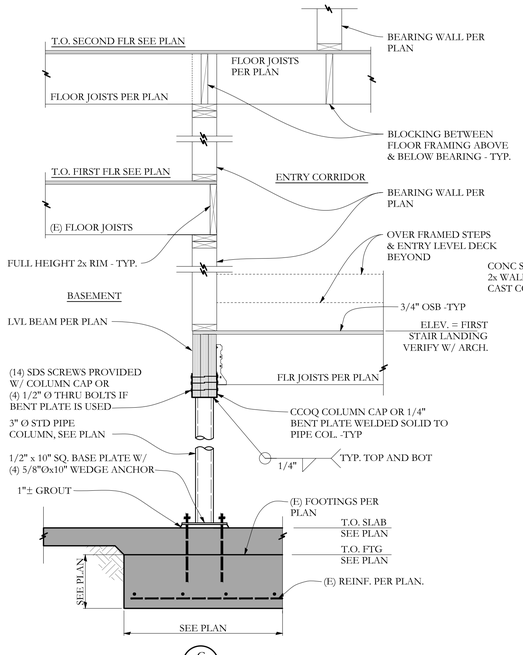

SECTION C S2.1 3/4"=1'-0

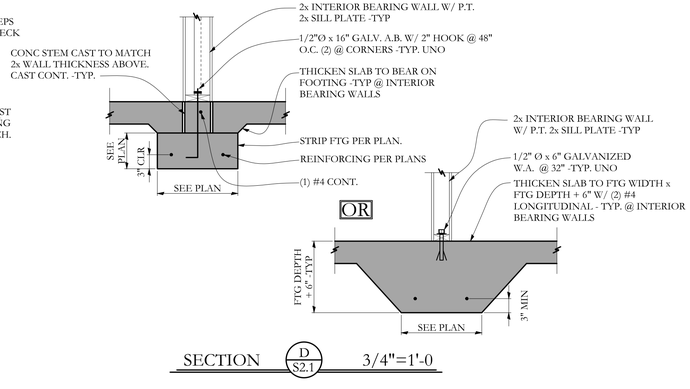

SECTION D S2.1 3/4"=1'-0

Structural Integrity Consulting Engineers, Inc.
77 Oak Street
Portland, ME, 04101
p. 207-774-4614
f. 866-793-7835
www.structuralinteg.com

BUILD WITH CONFIDENCE

© 2012 Structural Integrity Consulting Engineers, Inc.

SI# 17-0043

STATE OF MAINE
AARON C. JONES
No. 10958
LICENSED PROFESSIONAL ENGINEER
2/23/2017

REVISIONS
1 3/15/2017 CD
2
3
4
5

PROJECT NO. 16035
PROJECT NAME 7 CUMBERLAND PORTLAND, ME

DRAWN BY MKL
SHEET TITLE SECTIONS

ISSUE DATE 2/23/17
SHEET SCALE AS NOTED

S

S2.1