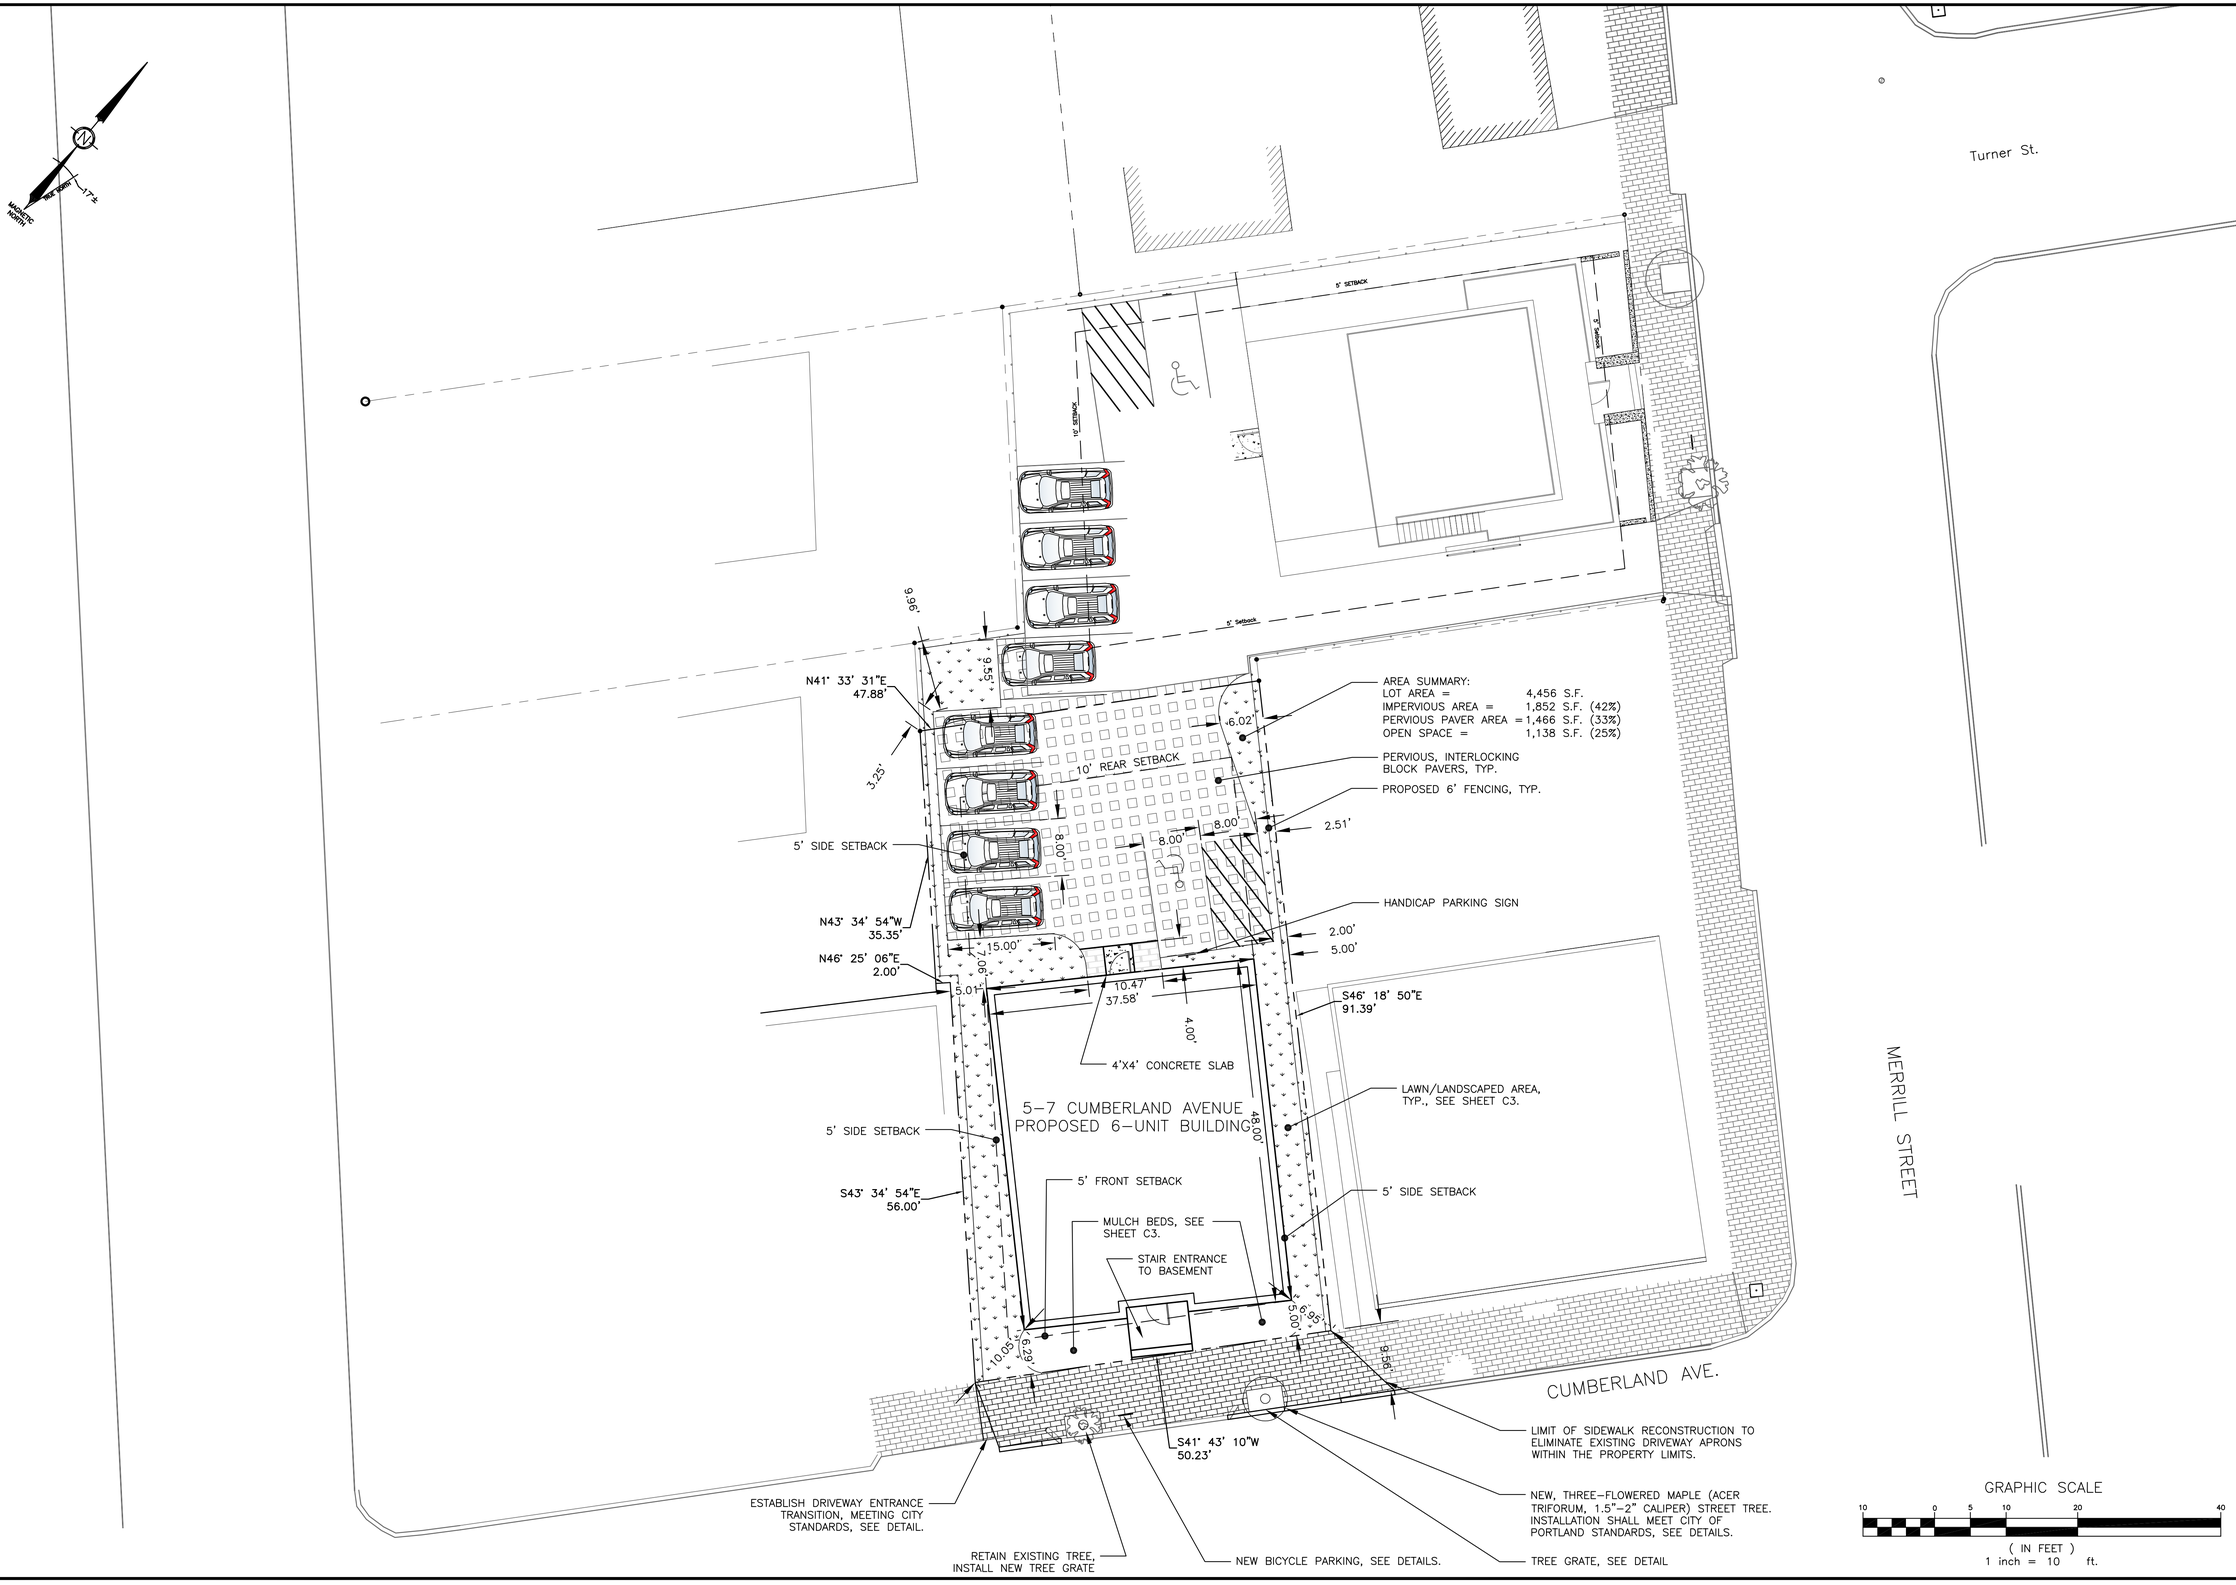


REVISIONS

| NO. | DATE | DESCRIPTION | DRAWN | APPD. |
|---|---|---|---|---|

PROJECT NAME: 7 CUMBERLAND AVE.

PORTLAND MAINE

SHEET NAME: SITE LAYOUT

DESIGNED: ARCHITECT
DRAWN: JHW
CHECKED: JHW
APPROVED: JHW
PLAN DATE: FEB. 22, 2017
CLIENT & OWNER: BANNER PROPERTIES, LLC 126 UNDERWOOD DRIVE FALMOUTH, ME 04105

PROJECT NO. 17004
DRAWING NO. 17004 B
FIELDBOOK:
SCALE: AS SHOWN
DATE ISSUED: __-__-__


Plymouth Engineering, Inc.
P.O. Box 46 30 Lower Detroit Road
Plymouth, Maine 04969
Tel: (207) 257-2071 Fax: (207) 257-2130
info@plymouthengineering.com
www.plymouthengineering.com


DRAWINGS NOT SEALED ARE FOR PLANNING PURPOSES ONLY AND ARE NOT INTENDED FOR PERMITTING, BIDDING OR CONSTRUCTION

SHEET 1 OF 5

C1