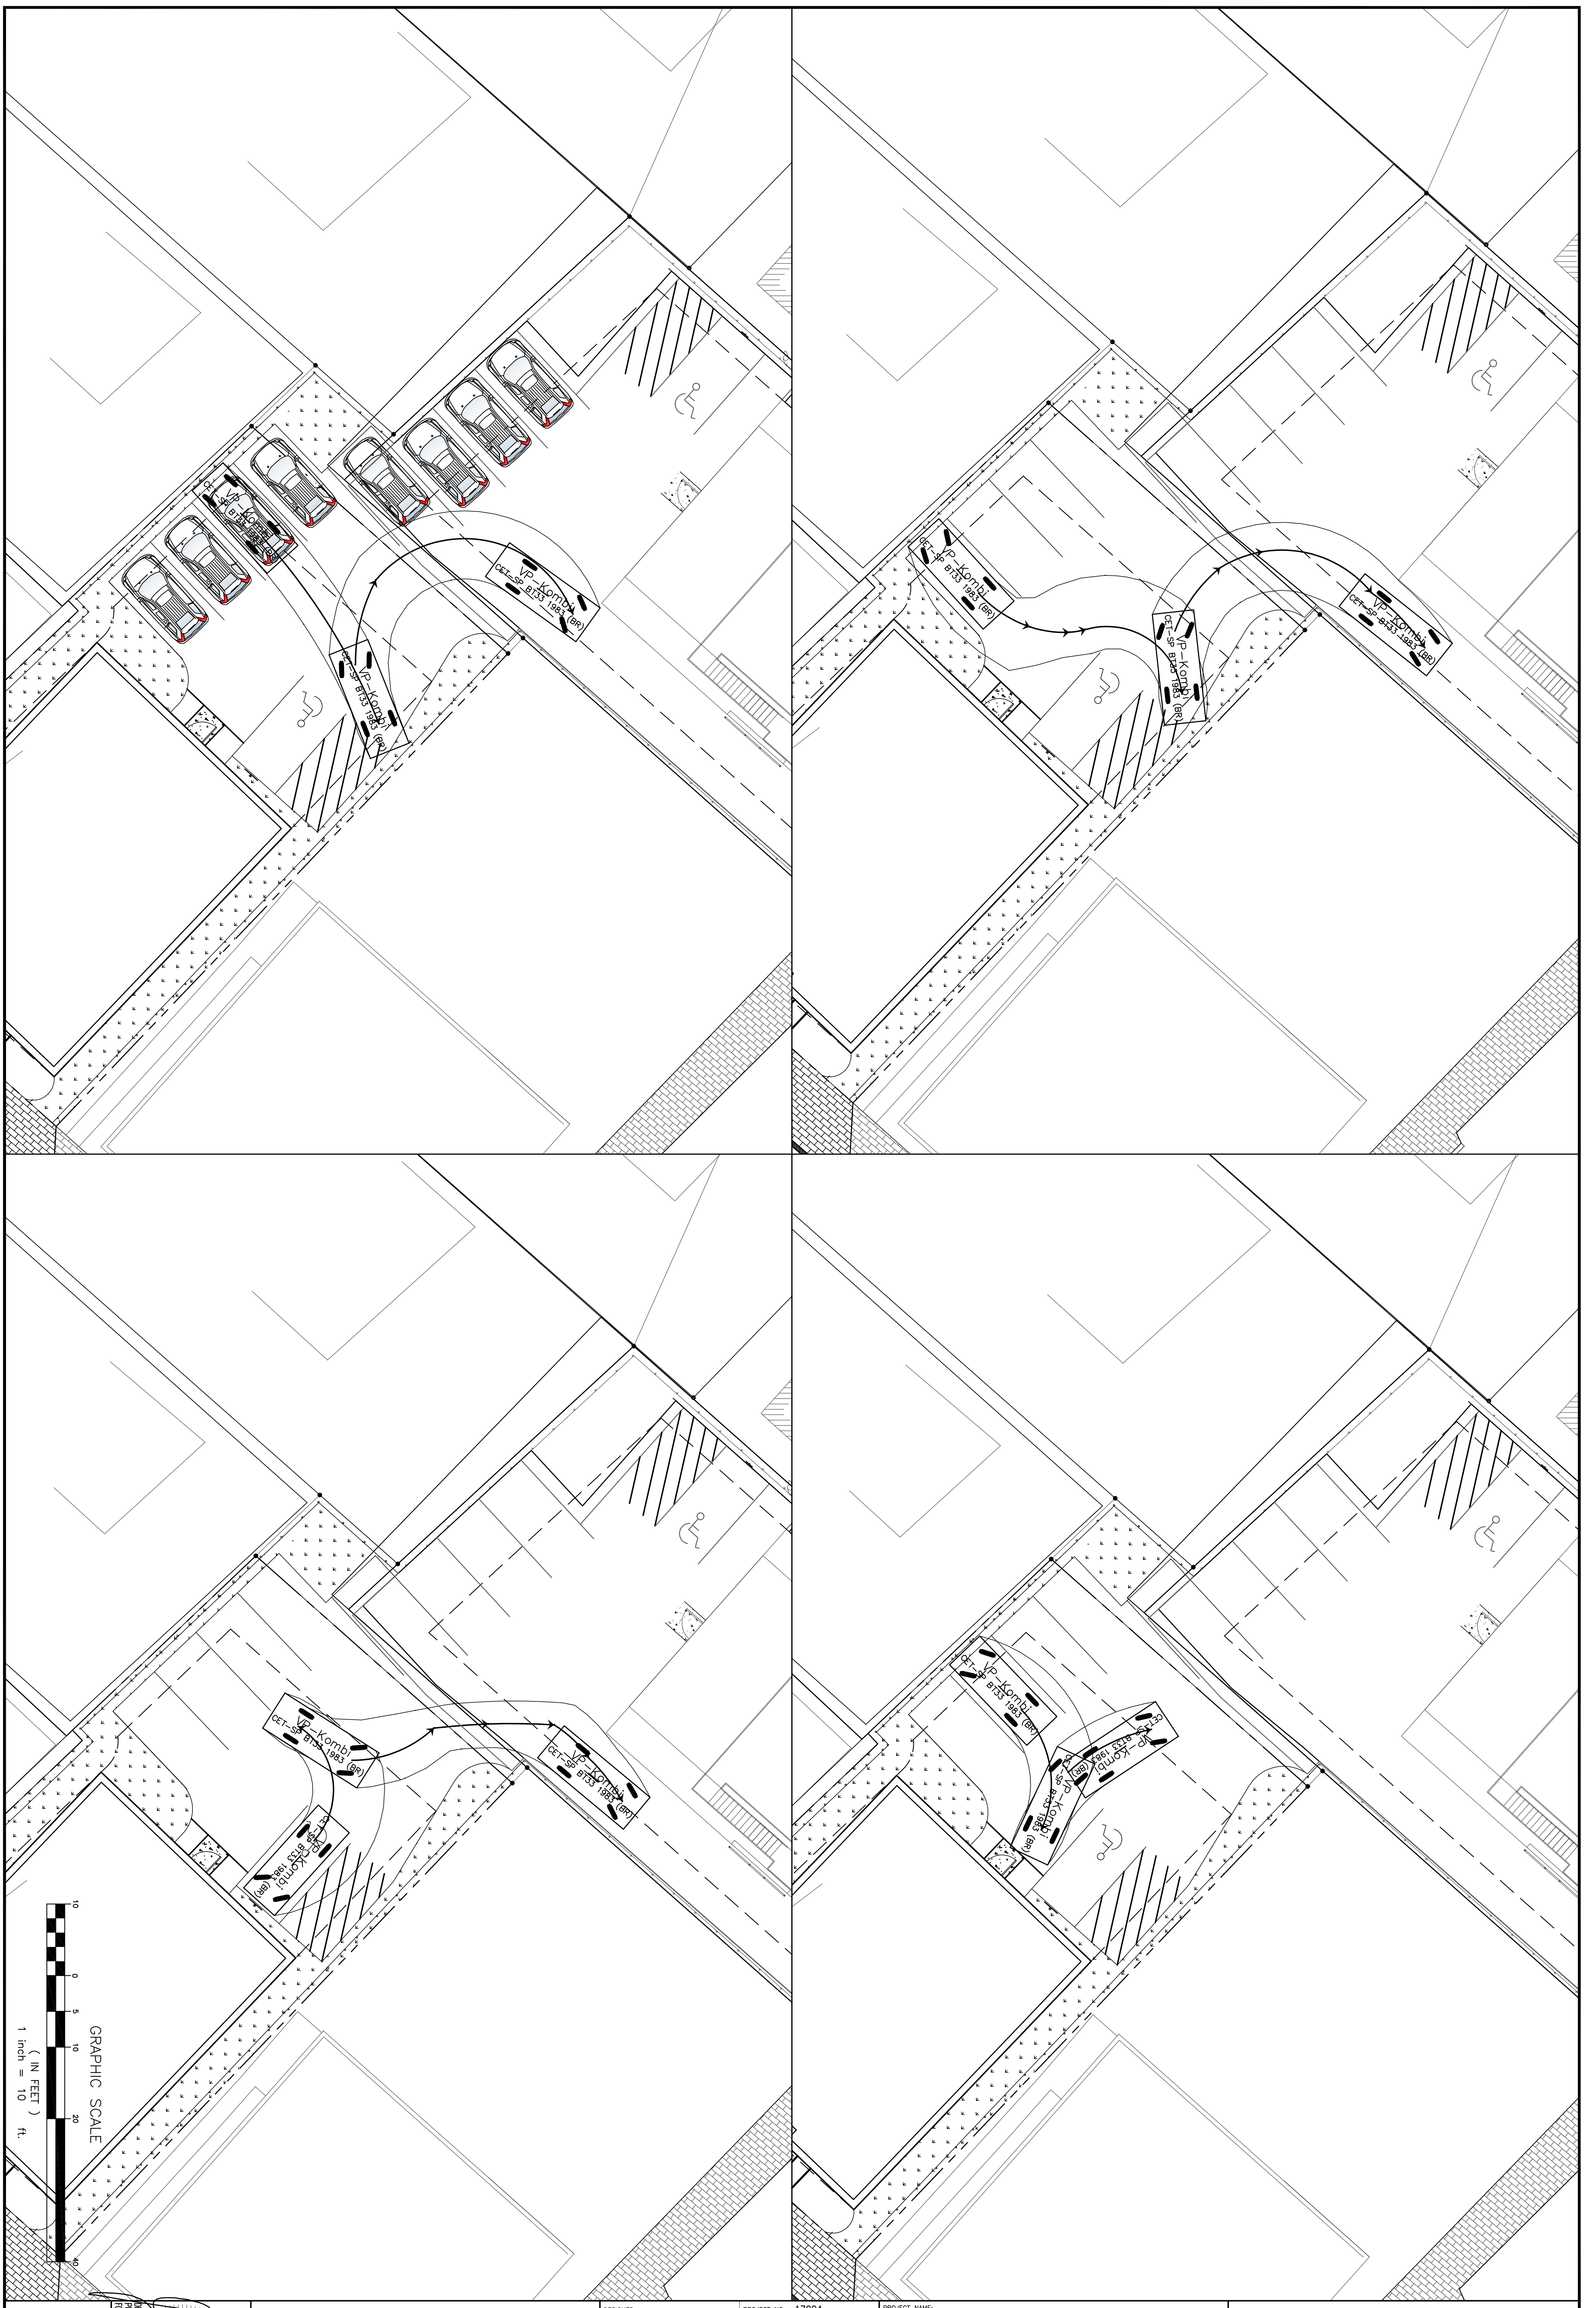

Plymouth Engineering, Inc.
P.O. Box 46 30 Lower Detroit Road
Plymouth, Maine 04969
Tel: (207) 257-2071 Fax: (207) 257-2130
info@plymouthengineering.com
www.plymouthengineering.com

DESIGNED:	PROJECT NO. 17004
DRAWN:	DRAWING NO.
CHECKED:	FIELDBOOK:
APPROVED:	SCALE:
PLAN DATE:	DATE ISSUED:

CLIENT & OWNER:
BANNER PROPERTIES, LLC
126 UNDERWOOD DRIVE
FALMOUTH, ME 04105

PROJECT NAME:
7 CUMBERLAND AVE.
PORTLAND MAINE

SHEET NAME:
TURNING TEMPLATES

REVISIONS

NO.	DATE	DESCRIPTION	DRAWN	APPD.

SHEET 1 OF 1

DRAWINGS AND SOLIDS ARE THE PLANNING PURPOSES ONLY AND ARE NOT INTENDED FOR PERMITTING, BIDDING OR CONSTRUCTION

STATE OF MAINE
PROFESSIONAL ENGINEER
PROVINCE OF
MAINE

CITY OF PORTLAND
APPROVED SITE PLAN
Subject to Conditions of Approval and Standard Conditions

DATE of APPROVAL May 24, 2017
PLANNER Matthew Grooms
PROJECT NO. 2017-045