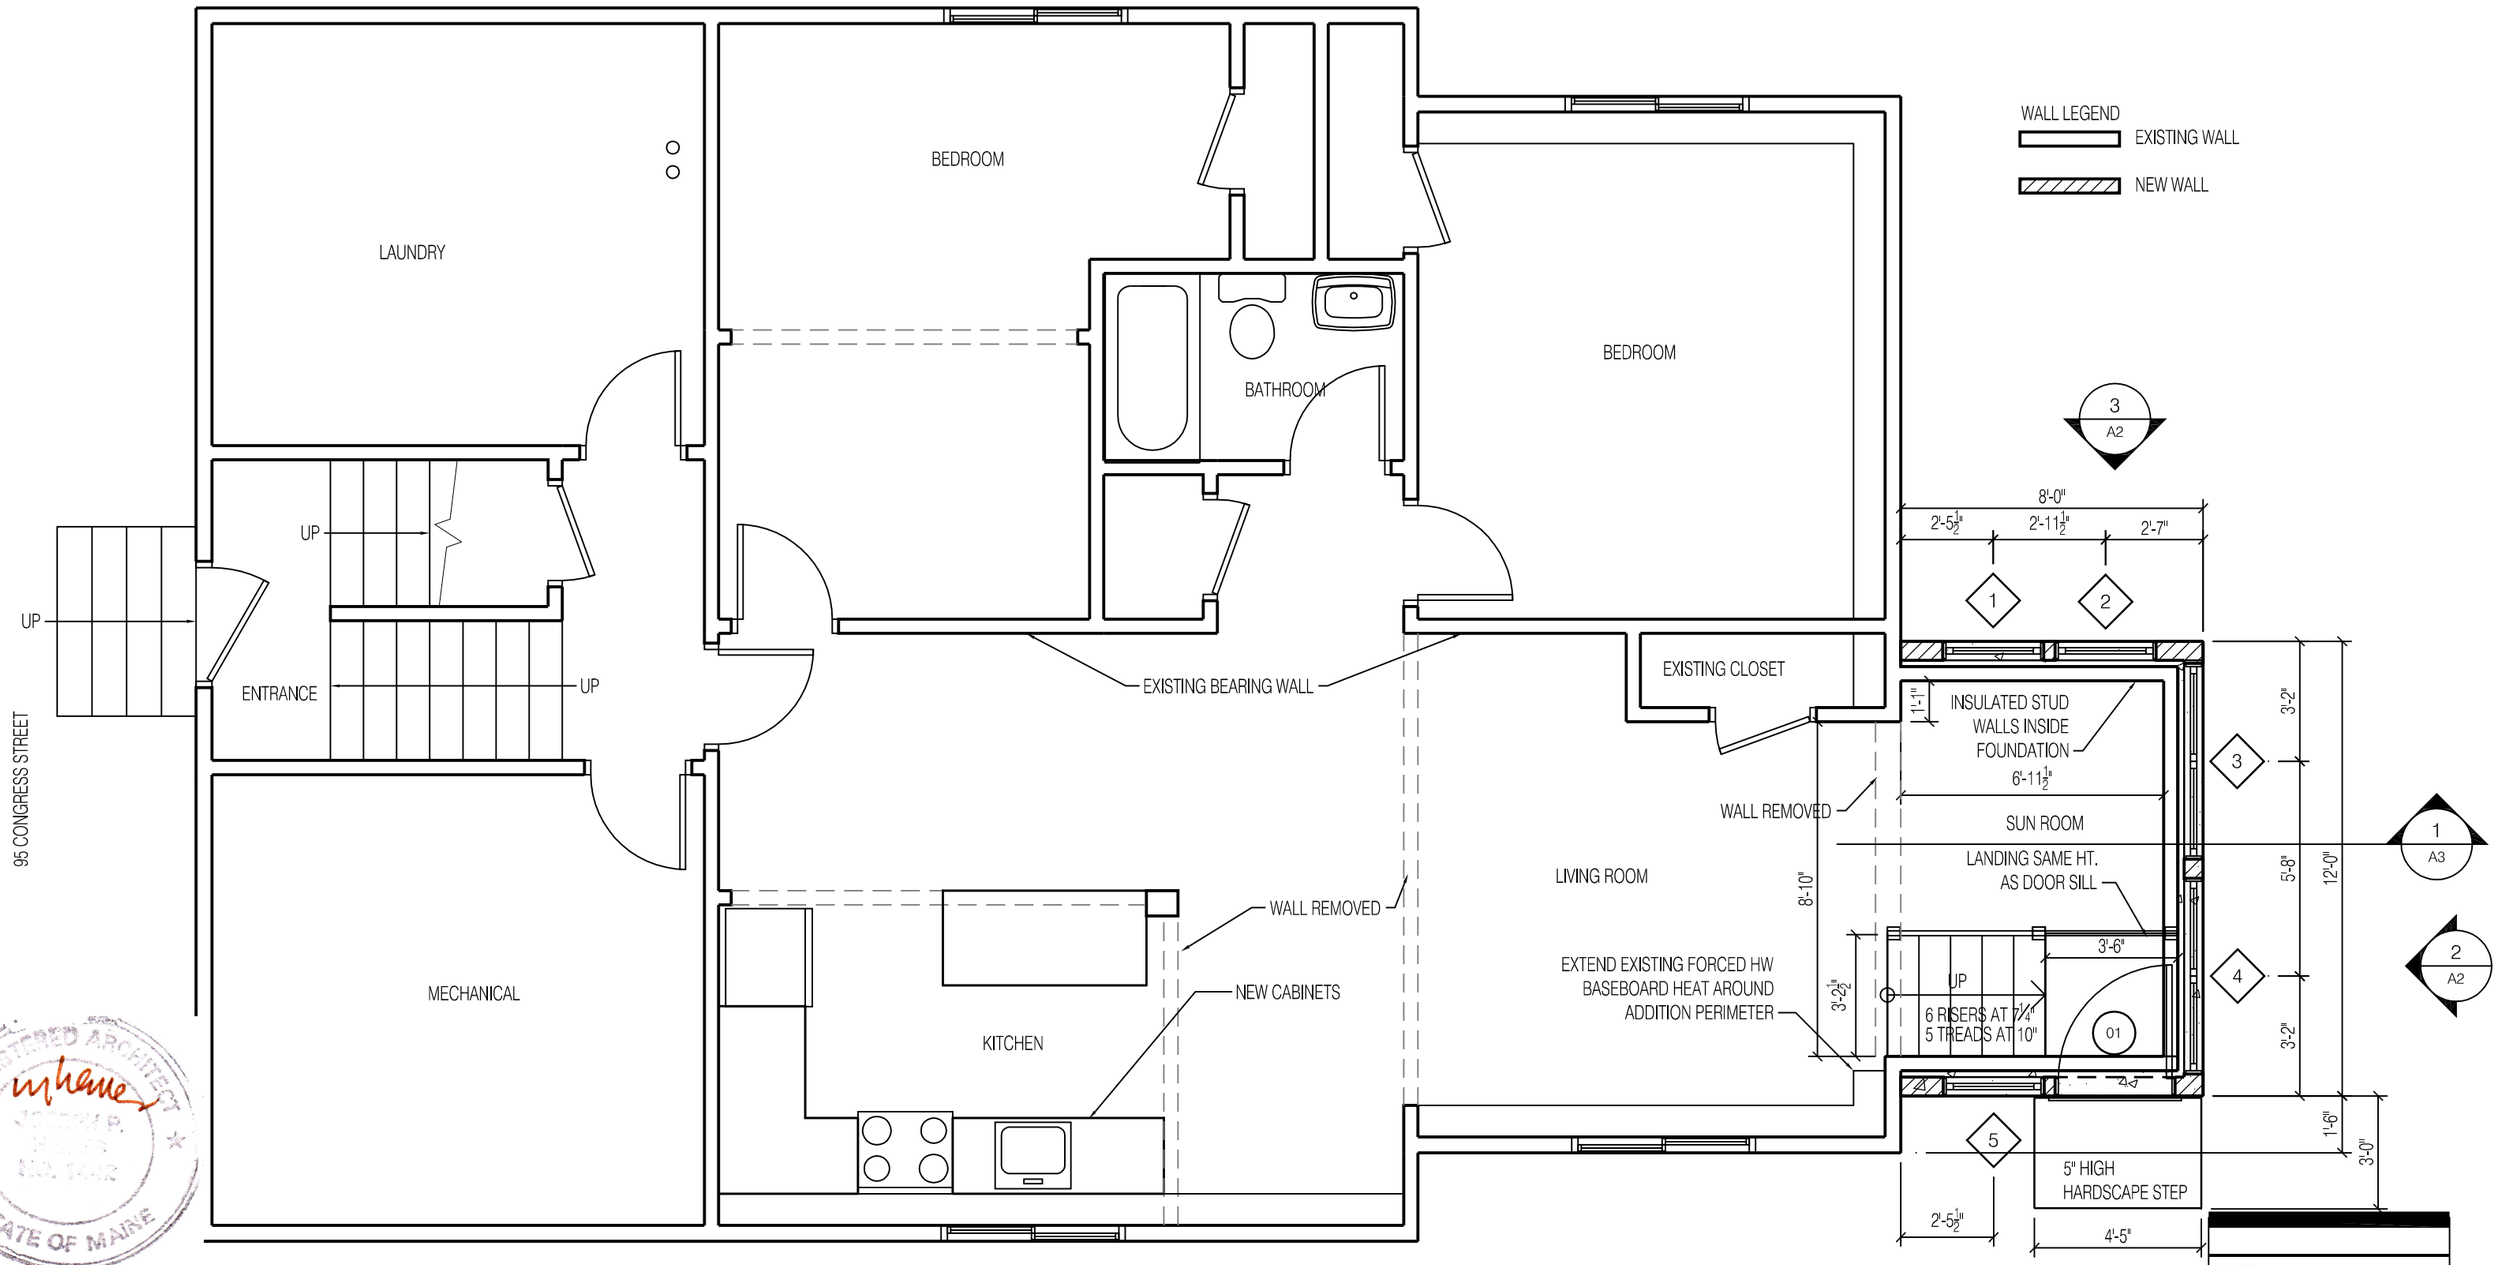

REGISTERED ARCHITECT
MICHAEL P. HEMES
No. 2442
STATE OF MAINE

PROSPECT DESIGN
58 FORE ST. PORTLAND, ME
www.prospectdesign.me
T: 207 - 749 - 7400

HEMESphere DESIGN
Architecture
54 Cove Street
Portland, ME 04101
207.232.6079
joe@hemespheredesign.com
hemespheredesign.com

PROPOSED BASEMENT PLAN
1/4" = 1'-0"

0 2' 4' 8'

PROPOSED BASEMENT PLAN
SCALE: 1/4" = 1'-0"
95 CONGRESS STREET

DATE: 1.15.2018
DRAWN BY: BB

A1