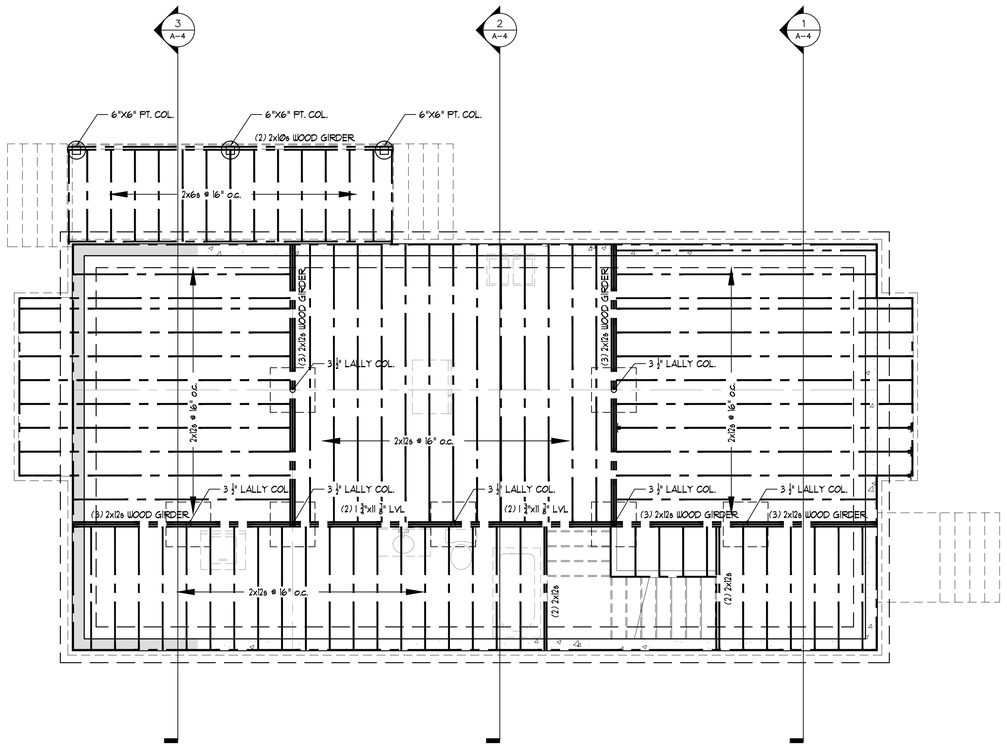

FIRST FLOOR FRAMING
SCALE: 1/4"=1'-0"

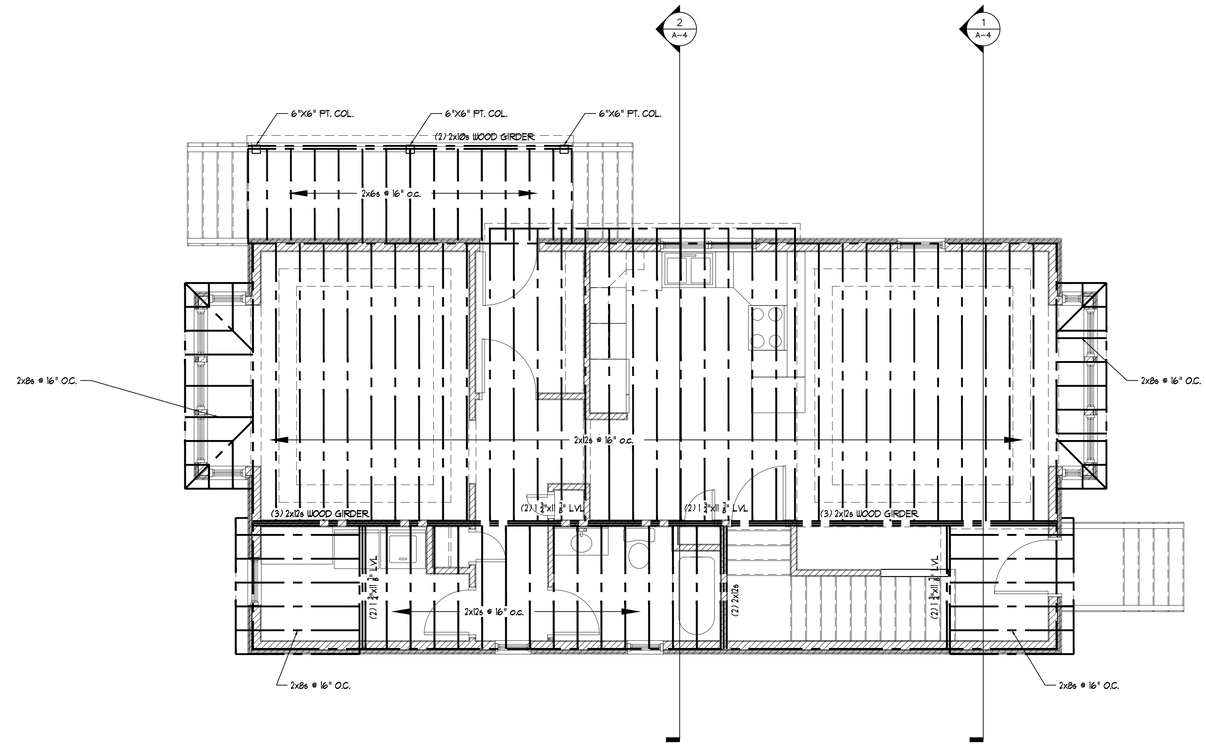

SECOND FLOOR FRAMING
SCALE: 1/4"=1'-0"

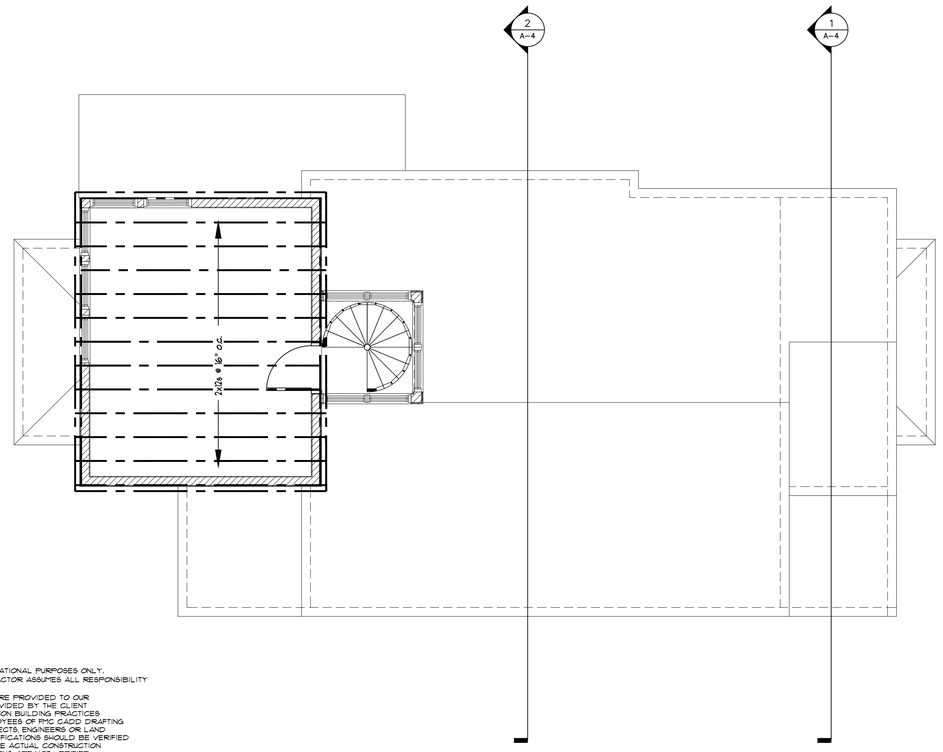

TURRET ROOF FLOOR FRAMING
SCALE: 1/4"=1'-0"

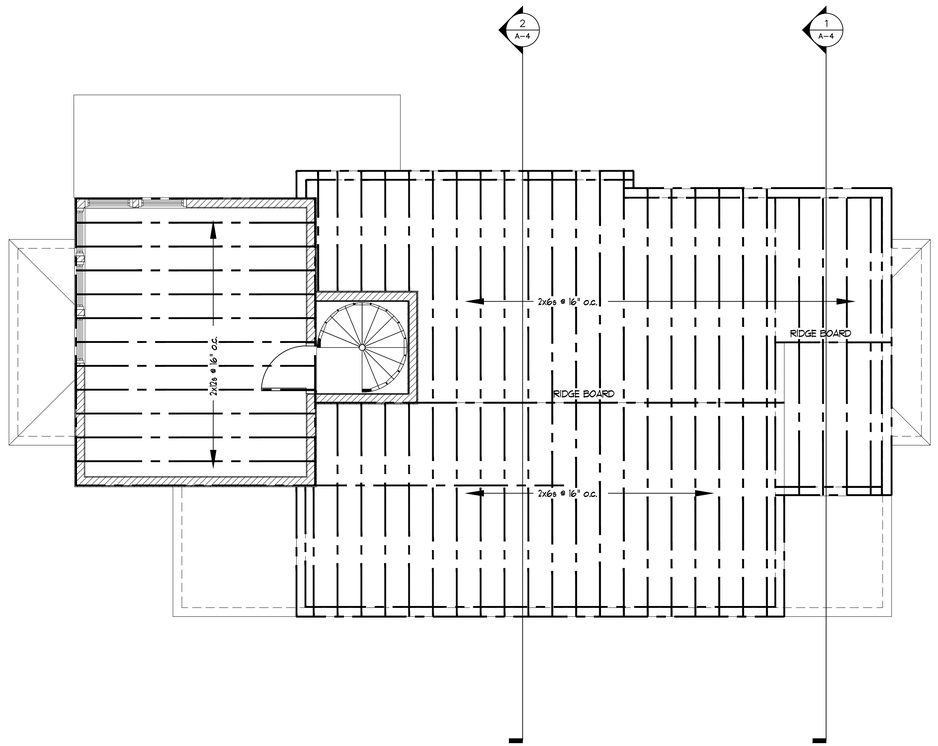

ROOF & TURRET FLOOR FLOOR FRAMING
SCALE: 1/4"=1'-0"

NOTE:

THIS DRAWING IS PROVIDED FOR INFORMATIONAL PURPOSES ONLY. IF USED FOR CONSTRUCTION, THE CONTRACTOR ASSUMES ALL RESPONSIBILITY FOR LOCAL CODE COMPLIANCE.
ALL DRAWINGS, PLANS, SKETCHES ETC. ARE PROVIDED TO OUR CLIENTS BASED UPON INFORMATION PROVIDED BY THE CLIENT AND DRAWN IN ACCORDANCE WITH COMMON BUILDING PRACTICES AND LOCAL CODES. NONE OF THE EMPLOYEES OF FMC CADD DRAFTING SERVICES, INC ARE REGISTERED ARCHITECTS, ENGINEERS OR LAND SURVEYORS. ALL DIMENSIONS AND SPECIFICATIONS SHOULD BE VERIFIED BY CLIENT AND/OR CONTRACTOR BEFORE ACTUAL CONSTRUCTION BEGINS. IF DIMENSIONS AND SPECIFICATIONS ARE NOT VERIFIED BY CLIENT AND/OR CONTRACTOR BEFORE ACTUAL CONSTRUCTION BEGINS FMC CADD DRAFTING SERVICES, INC. WILL BE HELD HARMLESS FMC CADD DRAFTING SERVICES, INC. ASSUMES NO LIABILITY FOR CHANGES AND/OR REVISIONS MADE TO PLANS BY CLIENT AND/OR CONTRACTOR.

PROPERTY OF

FMC CADD Engineering Resource Center
75 Bishop St.
Portland, Maine 04103
207-878-8511 Fax 207-878-8515
E-Mail fmc@fmccadd.com

Residential Renovations to:
49 Merrill Street, Portland, Maine
Owner: Elizabeth and Peter Adams

3.	
2.	
1.	
REVS:	
CODE:	IRC 2009
TOWN:	PORTLAND
DATE:	03-20-2011
SCALE:	As Noted
DESIGNED:	
DRAWN:	JJO
TITLE:	FRAMING PLANS
FILE:	
SHEET:	A-4