NOTE: PROVIDE SQUASH BLOCKS AT ALL POST LOCATIONS

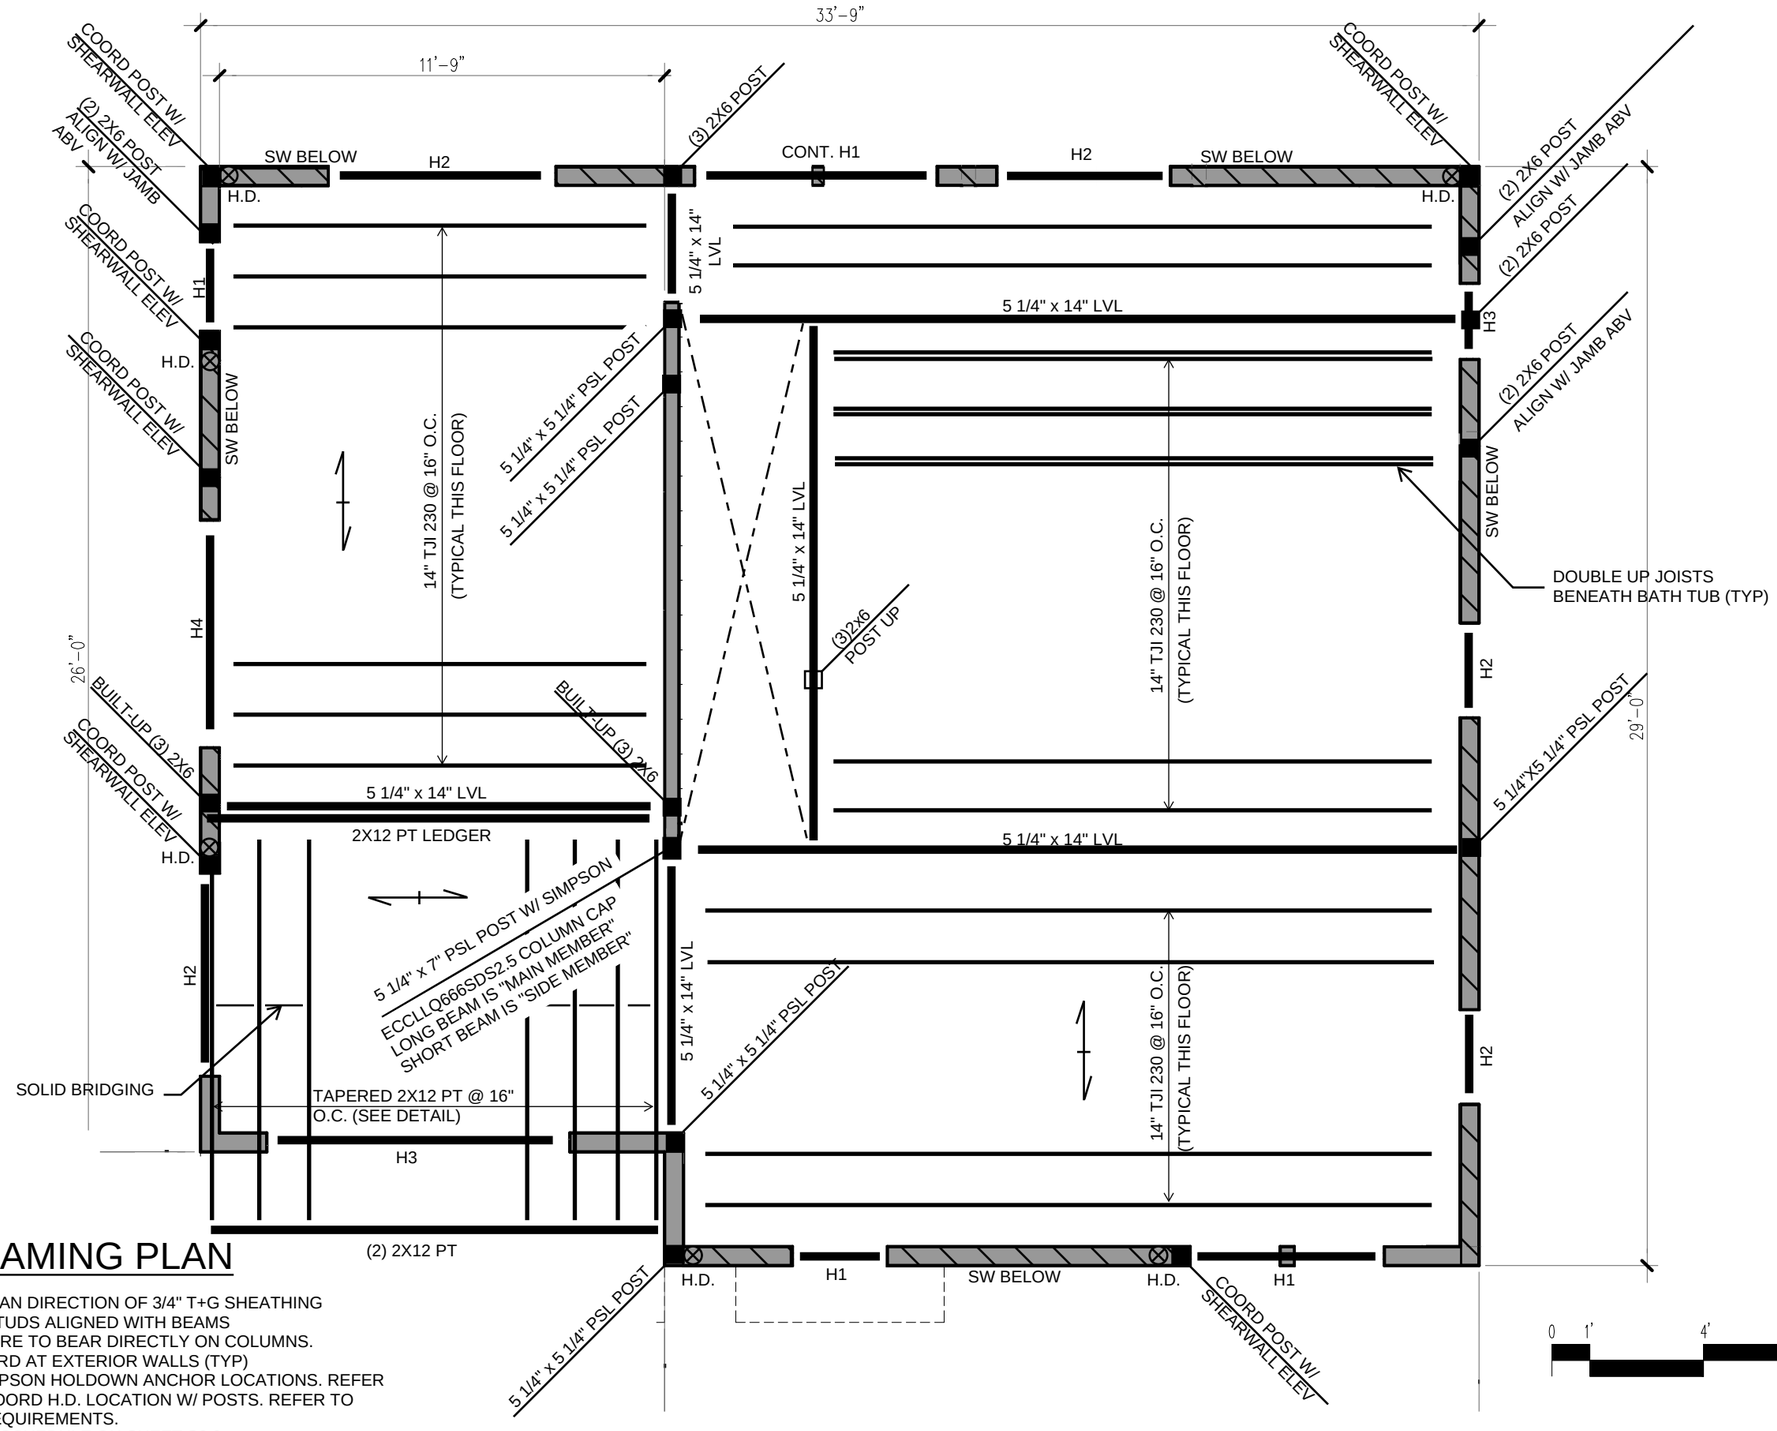

3RD FLOOR FRAMING PLAN

NOTES:

1) - INDICATES SPAN DIRECTION OF 3/4" T+G SHEATHING
3) BEARING WALLS: 2X6 STUDS ALIGNED WITH BEAMS
4) LVL CARRYING BEAMS ARE TO BEAR DIRECTLY ON COLUMNS.
5) PROVIDE 1 1/8" RIM BOARD AT EXTERIOR WALLS (TYP)
6) H.D. - INDICATES SIMPSON HOLDOWN ANCHOR LOCATIONS. REFER TO SCHEDULE ON S2.2. COORD H.D. LOCATION W/ POSTS. REFER TO ELEVATIONS FOR POST REQUIREMENTS.
7) HX - REFER TO HEADER SCHEDULE ON SHEET S0.0.
8) REFER TO HANGER SCHEDULE ON SHEET S0.0.
9) - INDICATES SHEARWALL BELOW. REFER TO ELEVATIONS.

BECKER STRUCTURAL ENGINEERS
75 York Street, Portland, Maine 04101
207.879.1838 ■ beckerstructural.com

STATE OF MAINE DANIEL S. BURNE No. 10910 LICENSED PROFESSIONAL ENGINEER

HOWARD ST. RESIDENCE

PORTLAND, ME

3RD FLOOR FRAMING PLAN

DATE:	07/11/2017
SHEET:	S1.3