FINISH LEGEND

WALL

W1 PLASTER
W2 PLASTER + PAINTED WALLPAPER
W3 GYPSUM WALL BOARD
W4 PAINTED WOOD WAINSCOTT
W5 CERAMIC TILE

CEILING

C1 PLASTER
C2 GYPSUM WALL BOARD ON STRAPPING
C3 GYPSUM WALL BOARD ON FURRING & SOUND ISOLATION CLIPS

FLOOR

F1 CLEAR FINISH HARDWOOD
F2 PAINTED HARDWOOD
F3 CLEAR FINISH SOFTWOOD
F4 PAINTED SOFTWOOD
F5 PORCELAIN TILE
F6 CARPET
F7 LAMINATE
F8 CONCRETE

LIGHTING SYMBOL LEGEND

	SURFACE MOUNTED LIGHT FIXTURE		4' SURFACE MOUNTED FLUORESCENT LIGHT FIXTURE
	RECESSED LIGHT FIXTURE		UNDER-CABINET LIGHT FIXTURE
	WALL MOUNTED LIGHT FIXTURE		PENDANT LIGHT FIXTURE
	EXHAUST FAN/LIGHT		WALL MOUNTED STRIP LIGHT
	GARAGE DOOR OPENER		CEILING FAN/LIGHT

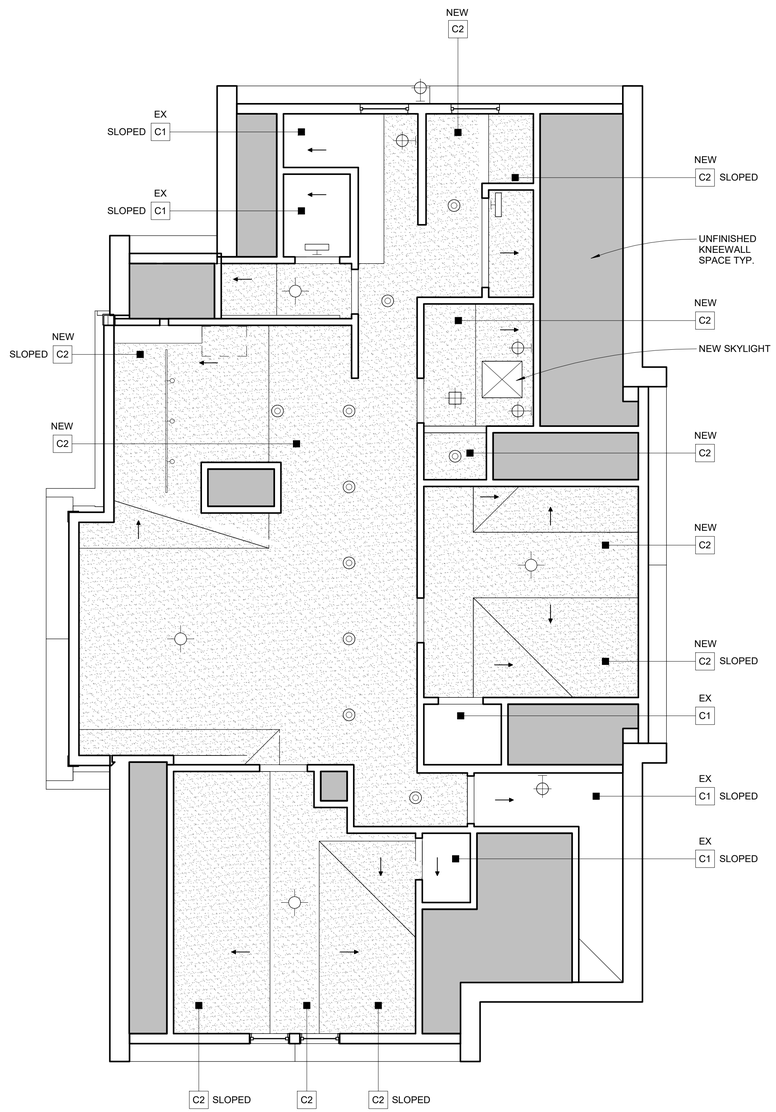

2 THIRD FLOOR REFLECTED CEILING PLAN
1/4" = 1'-0"

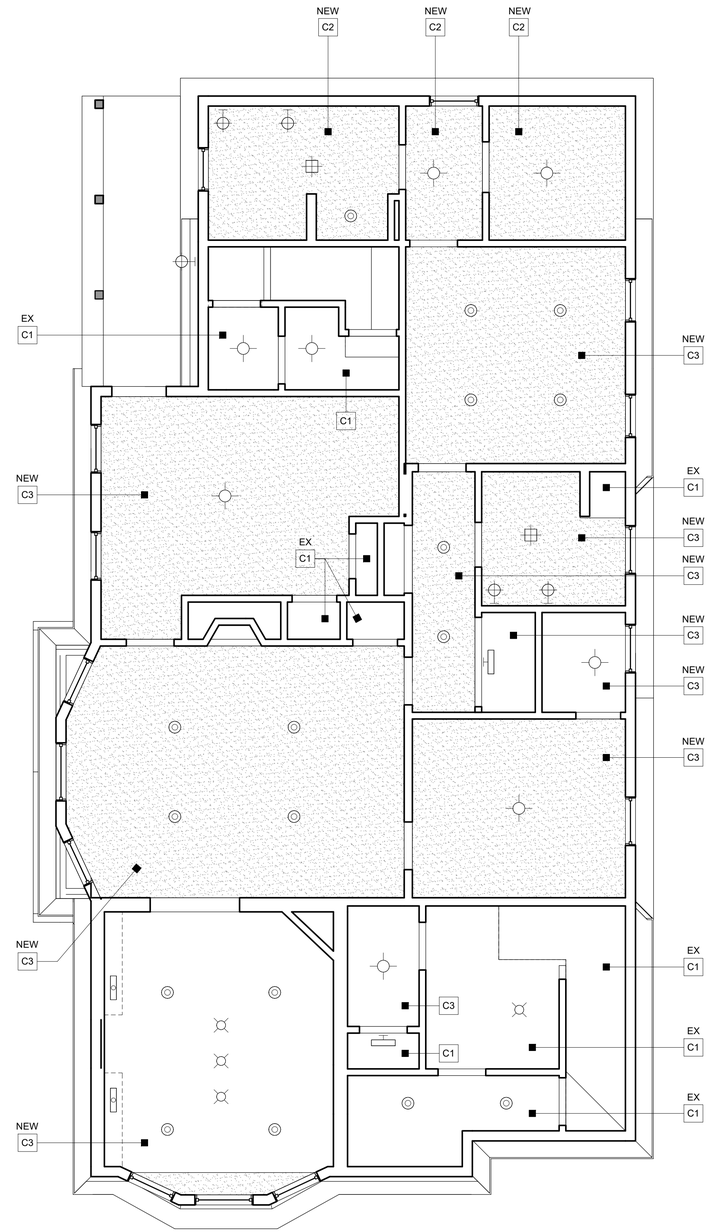

1 SECOND FLOOR REFLECTED CEILING PLAN
1/4" = 1'-0"

LICENSED ARCHITECT HARRY W. HEPBURN No. 3316 STATE OF MAINE

ELLA Housing
77 Congress Street - Front

BR BURN architecture for life
28 Maple St. Suite 202 Portland, ME 04101
207-774-9402

CONSULTANTS:

REVISIONS:

No.	Name	Date

ISSUED FOR PERMITTING

ISSUED: 10/13/2017
PROJECT No: 1706
DRAWN BY: RIP
CHECKED BY: HH

SHEET TITLE:
REFLECTED CEILING PLANS

A-A112