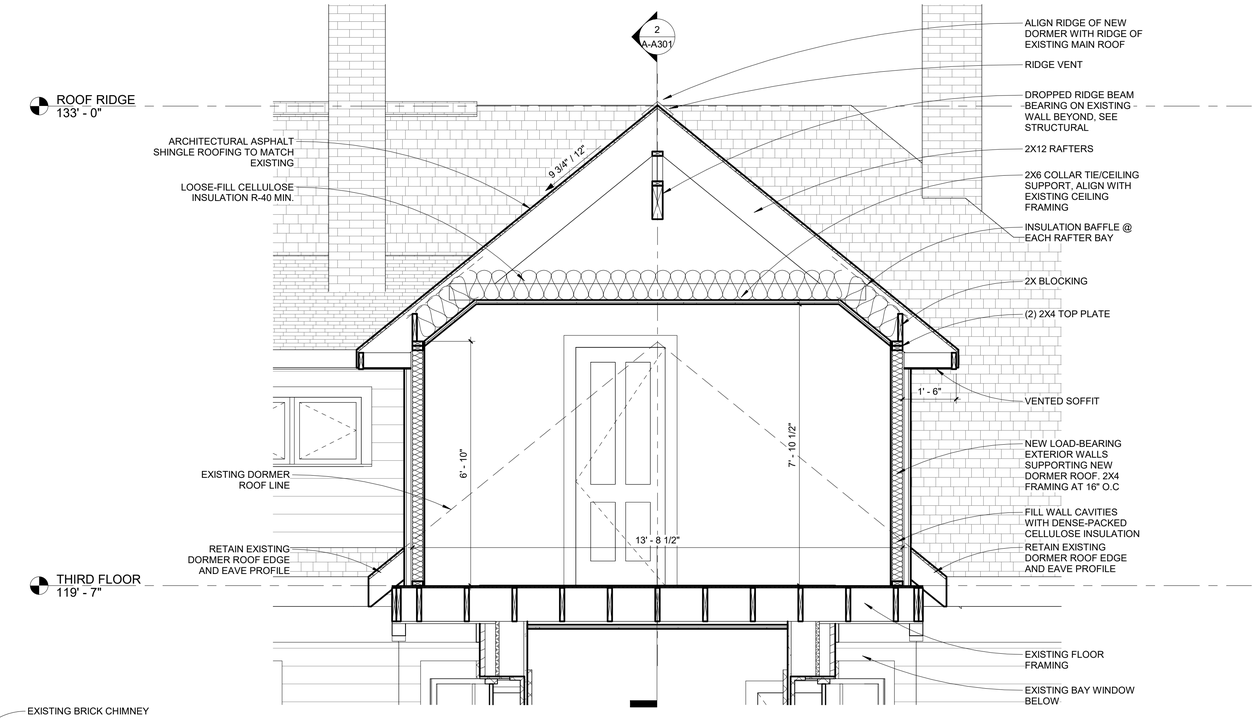

4 Cross Section Through Gable Dormer
1/2" = 1'-0"

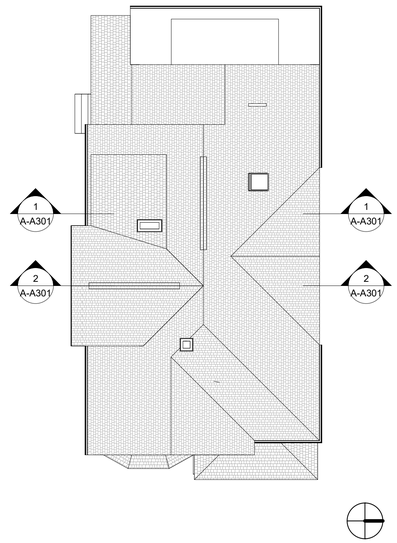

3 KEY PLAN
1" = 10'-0"

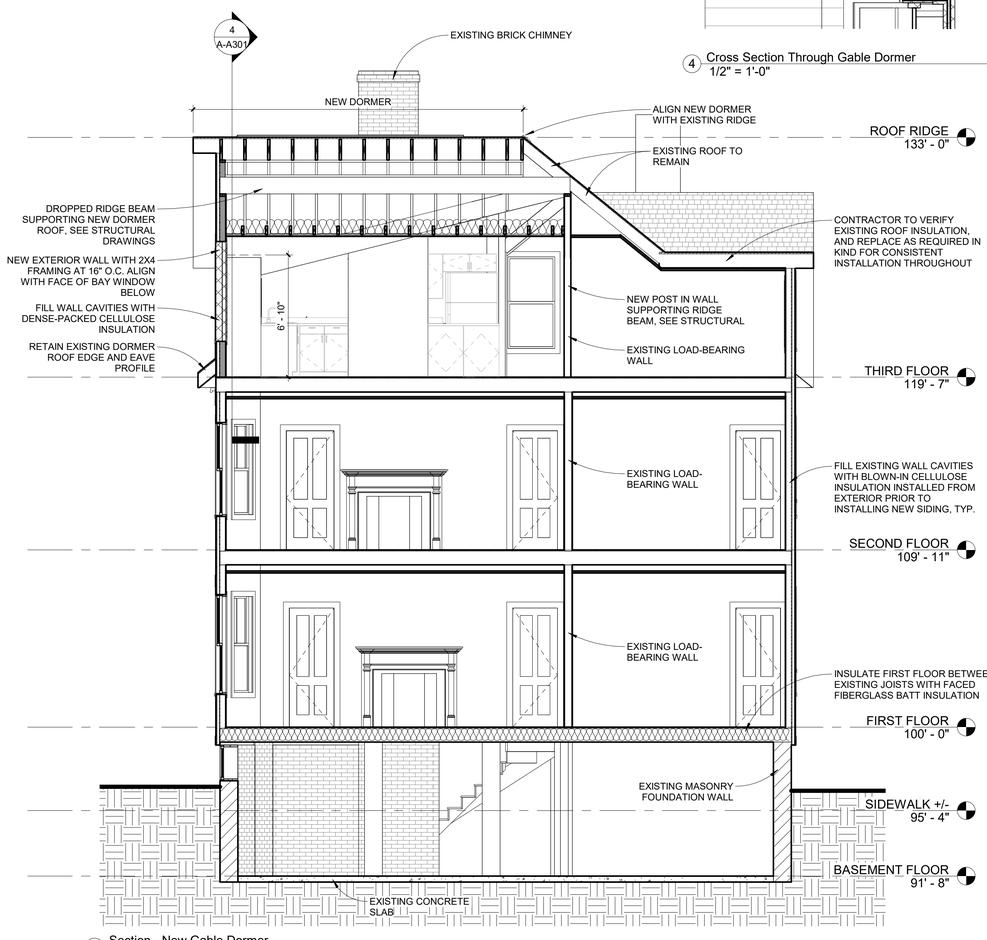

2 Section - New Gable Dormer
1/4" = 1'-0"

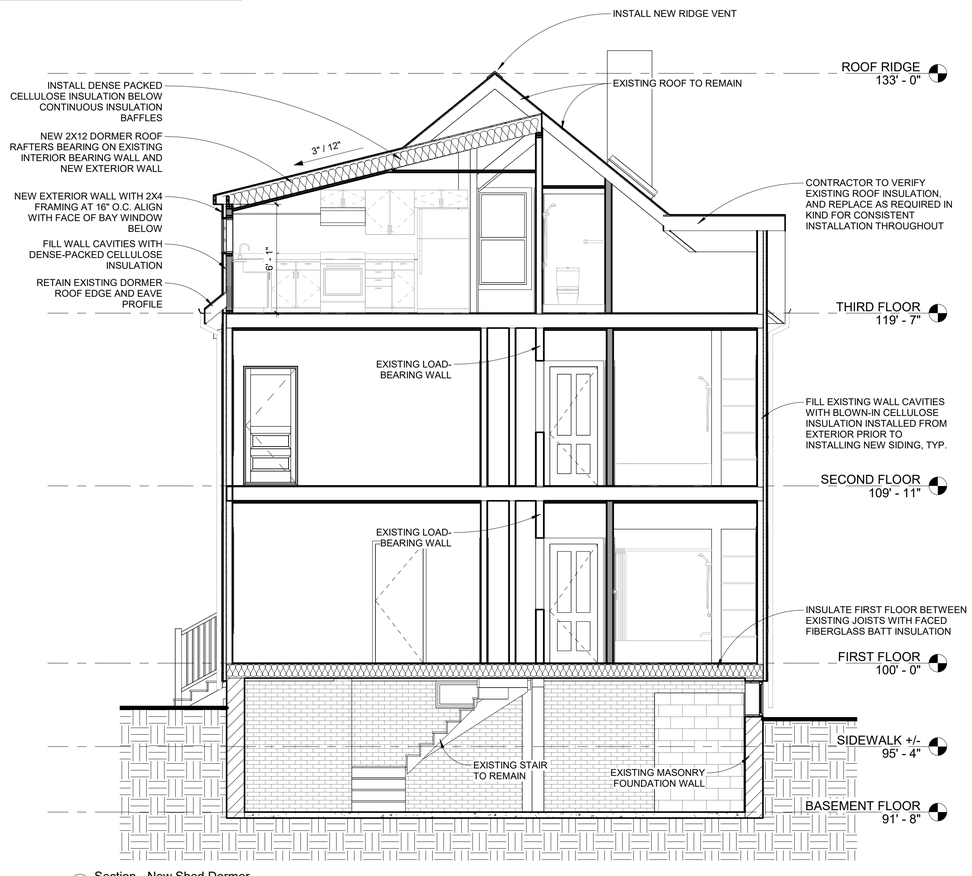

1 Section - New Shed Dormer
1/4" = 1'-0"

LICENSED ARCHITECT
HARRY W. HEPBURN
No. 3316
STATE OF MAINE
REGISTERED

ELLA Housing
77 Congress Street - Front

BRBURN
architecture for life
28 Maple St., Suite 202, Portland, ME 04101
207-774-9462

CONSULTANTS:

REVISIONS:

No.	Name	Date

ISSUED FOR PERMITTING

ISSUED: 10/13/2017
PROJECT No: 1706
DRAWN BY: RIP
CHECKED BY: -

SHEET TITLE:
BUILDING SECTIONS

A-A301