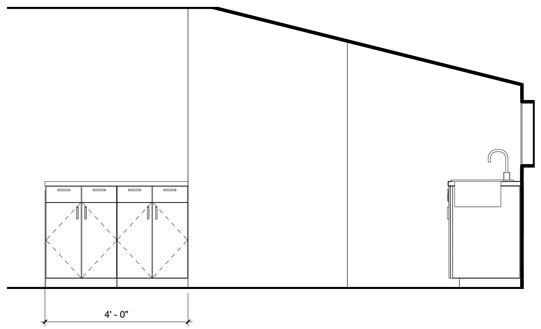

4 UNIT 3 KITCHEN EAST ELEVATION
1/2" = 1'-0"

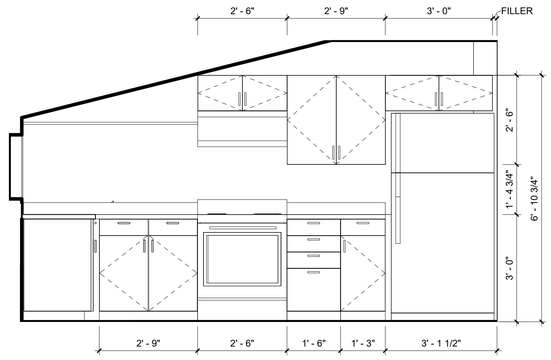

5 UNIT 3 KITCHEN WEST ELEVATION
1/2" = 1'-0"

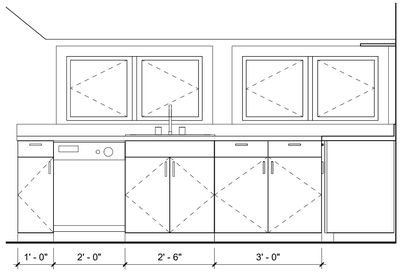

3 UNIT 3 KITCHEN SOUTH ELEVATION
1/2" = 1'-0"

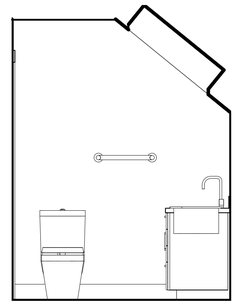

8 UNIT 3 BATHROOM WEST ELEVATION
1/2" = 1'-0"

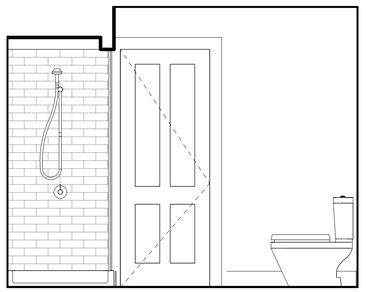

7 UNIT 3 BATHROOM SOUTH ELEVATION
1/2" = 1'-0"

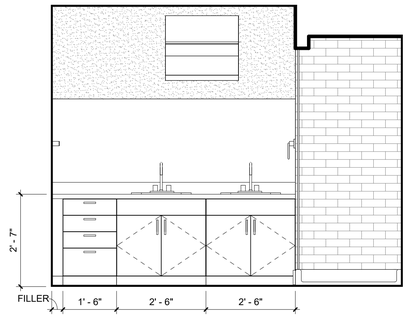

6 UNIT 3 BATHROOM NORTH ELEVATION
1/2" = 1'-0"

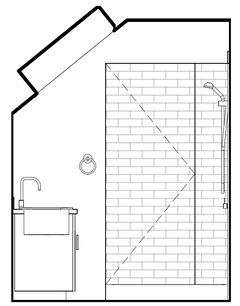

2 UNIT 3 BATHROOM EAST ELEVATION
1/2" = 1'-0"

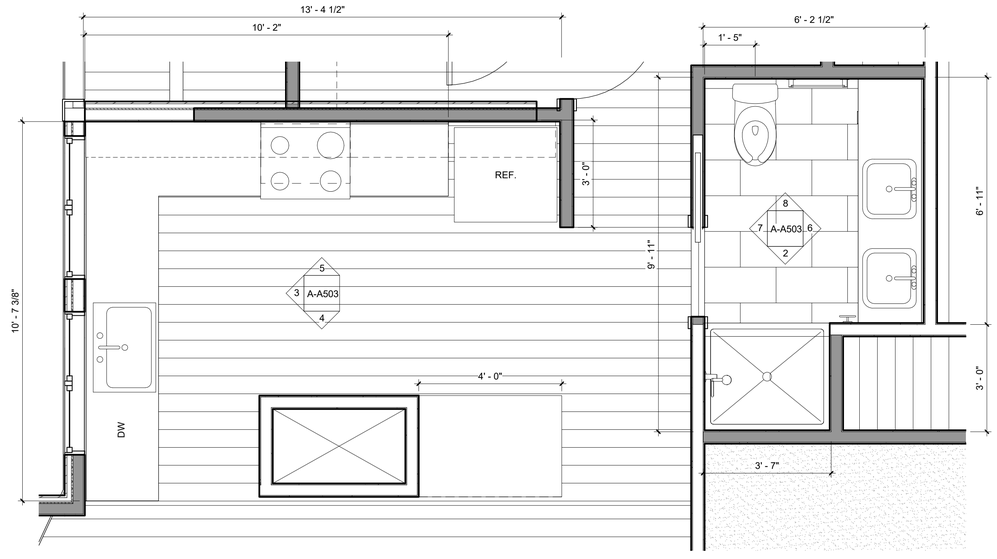

1 UNIT 3 KITCHEN ENLARGED PLAN
1/2" = 1'-0"

LICENSED ARCHITECT
HARRY W. HEPBURN
No. 3316
STATE OF MAINE
REGISTERED

ELLA Housing
77 Congress Street - Front

BRBURN
architecture for life
28 Maple St., Suite 202, Portland, ME 04101
207-774-9842

CONSULTANTS:

REVISIONS:

No.	Name	Date

ISSUED FOR PERMITTING

ISSUED:	10/13/2017
PROJECT No:	1706
DRAWN BY:	LG
CHECKED BY:	-

SHEET TITLE:
INTERIOR ELEVATIONS - UNIT 3

A-A503