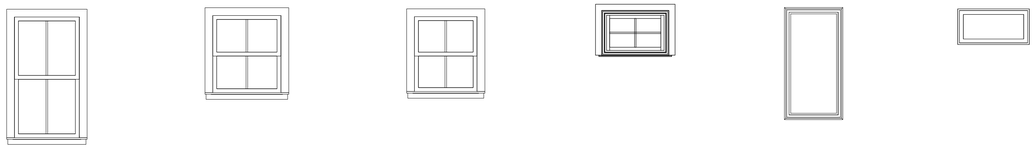

A.2 REPLACEMENT WINDOW | B.2 REPLACEMENT WINDOW | C.2 REPLACEMENT WINDOW | D.1 NEW WINDOW | E.1 NEW SKYLIGHT | F.2 REPLACEMENT WINDOW

WINDOW LEGEND
3/8" = 1'-0"

WINDOW SCHEDULE

TYPE	WIDTH	HEIGHT	COUNT	OPERATION	OPENINGS NEW VS REPLACEMENT	NOTES
A.2	2' - 6 1/2"	4' - 7 1/2"	10	DOUBLE HUNG	REPLACEMENT	MEETS EGRESS REQUIREMENTS
B.2	2' - 8"	3' - 0"	1	DOUBLE HUNG	REPLACEMENT	
C.2	2' - 5 1/2"	2' - 11"	1	DOUBLE HUNG	REPLACEMENT	
D.1	2' - 6"	1' - 8"	6	AWNING	NEW	
E.1	2' - 0"	4' - 0"	1	FIXED	NEW	
F.2	2' - 8"	1' - 4"	2	FIXED	REPLACEMENT	VERIFY WINDOW OPENING

GENERAL NOTES:

1. ALL REPLACEMENT UNIT SIZES ARE BASED ON EXISTING WINDOW OPENING MEASUREMENTS. MEASUREMENTS WERE TAKEN FROM THE INSIDE EDGES OF BLIND STOPS (BLIND STOPS AT BOTH SIDES OF WINDOW UNITS).
2. FOR ALL REPLACEMENT WINDOW UNITS, ROUGH OPENINGS TO BE VERIFIED IN FIELD.

DOOR SCHEDULE

MARK	TYPE	WIDTH	HEIGHT	HARDWARE	NOTES
101	D1	3' - 0"	6' - 8"	BLGD ENTRY	
102	D3	2' - 8"	6' - 8"	CLOSET	
202	D4	2' - 6"	6' - 8"	BATHROOM	
203	D4	2' - 8"	6' - 8"	BEDROOM	
204A	D4	2' - 6"	6' - 8"	CLOSET	
204B	D4	2' - 6"	6' - 8"	CLOSET	
205	D3	2' - 8"	6' - 8"	BEDROOM	
206	D3	2' - 8"	6' - 8"	CLOSET	
207	D2	2' - 6"	6' - 8"	CLOSET	

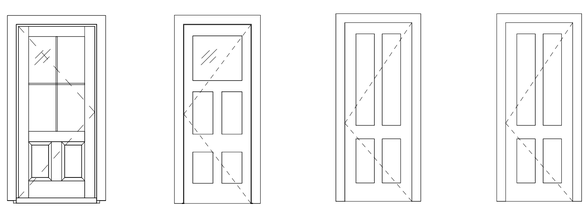

D1 — PAINTED WOOD BUILDING ENTRY DOOR

D2 — EXISTING PANELED-GLAZED WOOD DOOR

D3 — EXISTING 4-PANEL WOOD DOOR

D4 — NEW 4-PANEL WOOD DOOR TO MATCH EXISTING

DOOR LEGEND
3/8" = 1'-0"

LICENSED ARCHITECT
HARRY W. HEPBURN
No. 3316
STATE OF MAINE

ELLA HOUSING - 77 REAR

77 REAR, CONGRESS ST, PORTLAND, ME

RENOVATIONS

BR BURN
architecture for life
28 Maple St. Suite 202, Portland, ME 04101
207-772-8402

CONSULTANTS:

REVISIONS:

No.	Name	Date

ISSUED FOR PERMITTING

ISSUED: 10/13/2017
PROJECT No: 1706
DRAWN BY: LG
CHECKED BY: HH

SHEET TITLE:
SCHEDULES

B-A601