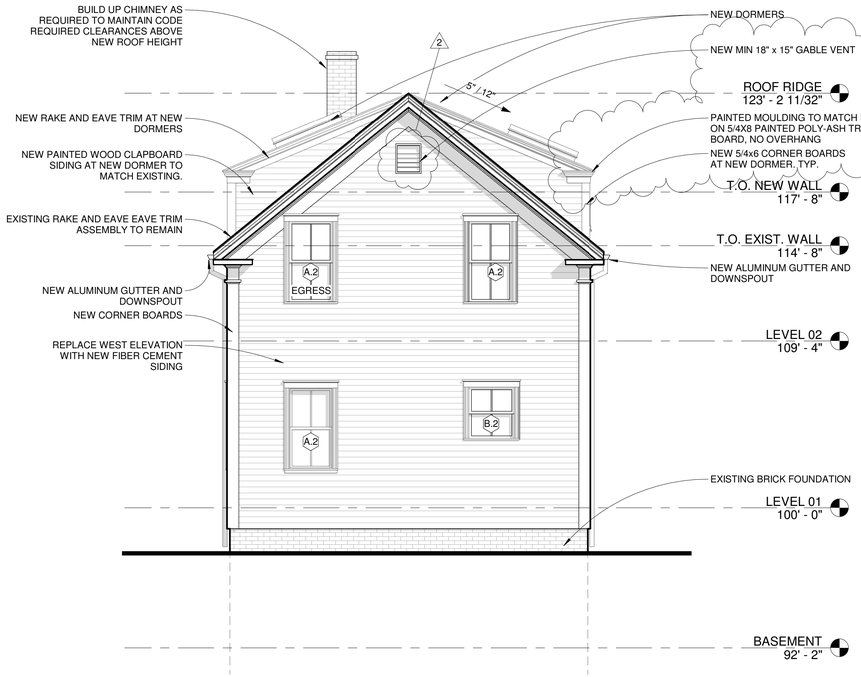

4 West Elevation
1/4" = 1'-0"

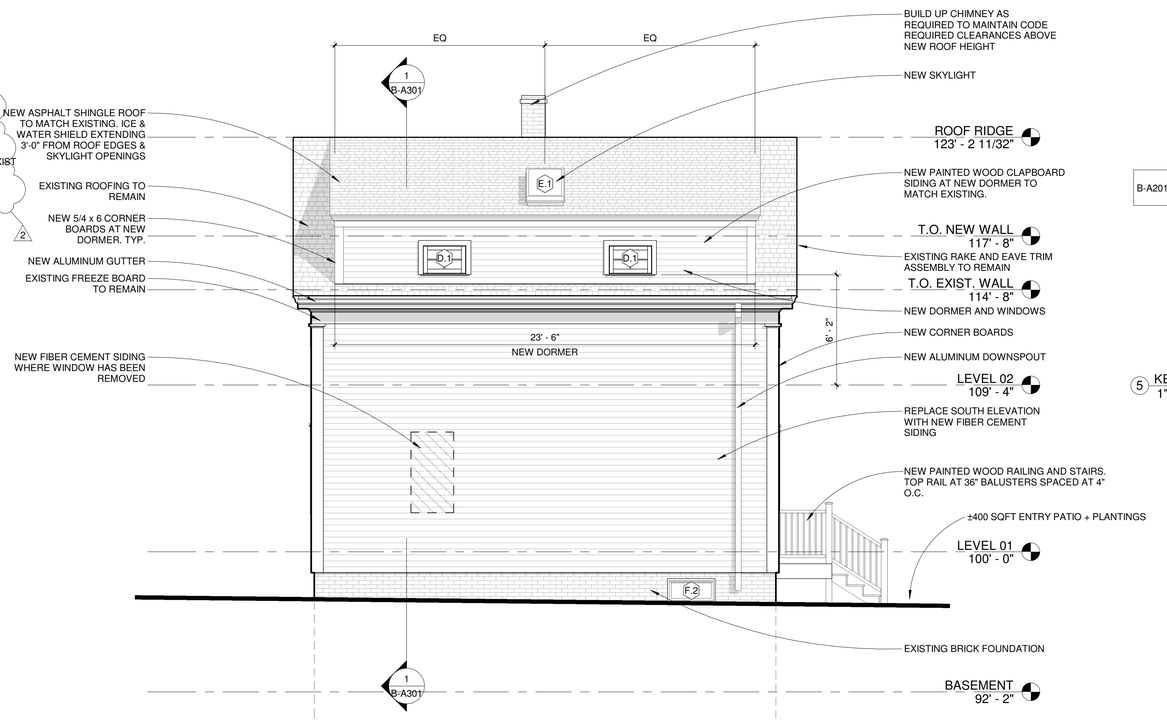

2 South Elevation.
1/4" = 1'-0"

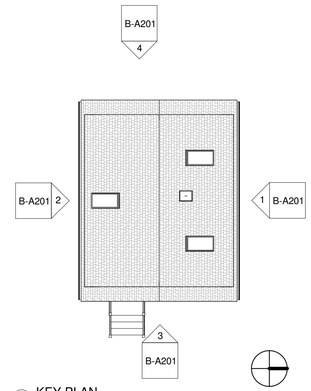

5 KEY PLAN
1" = 10'-0"

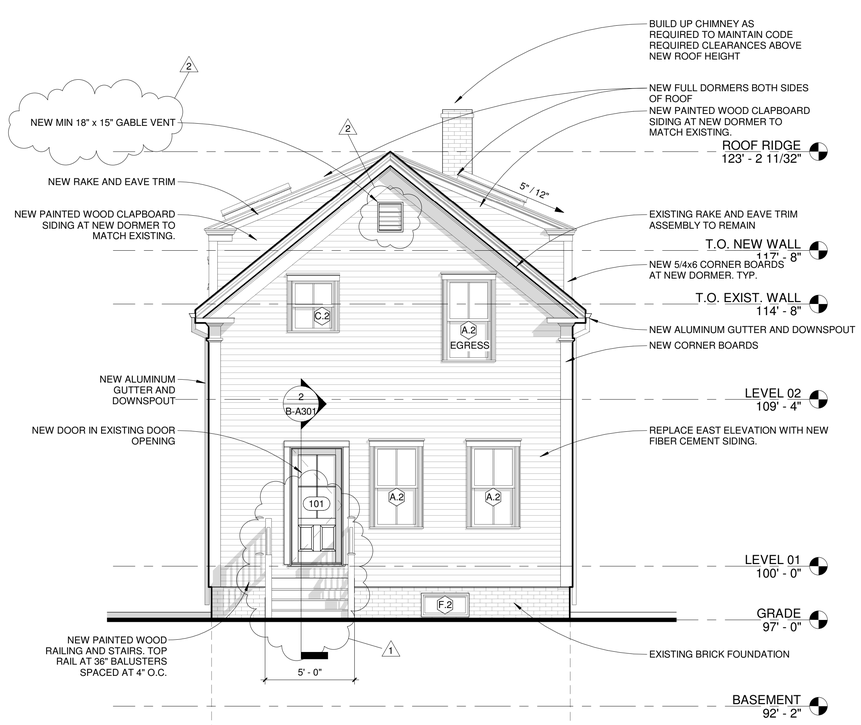

3 East Elevation
1/4" = 1'-0"

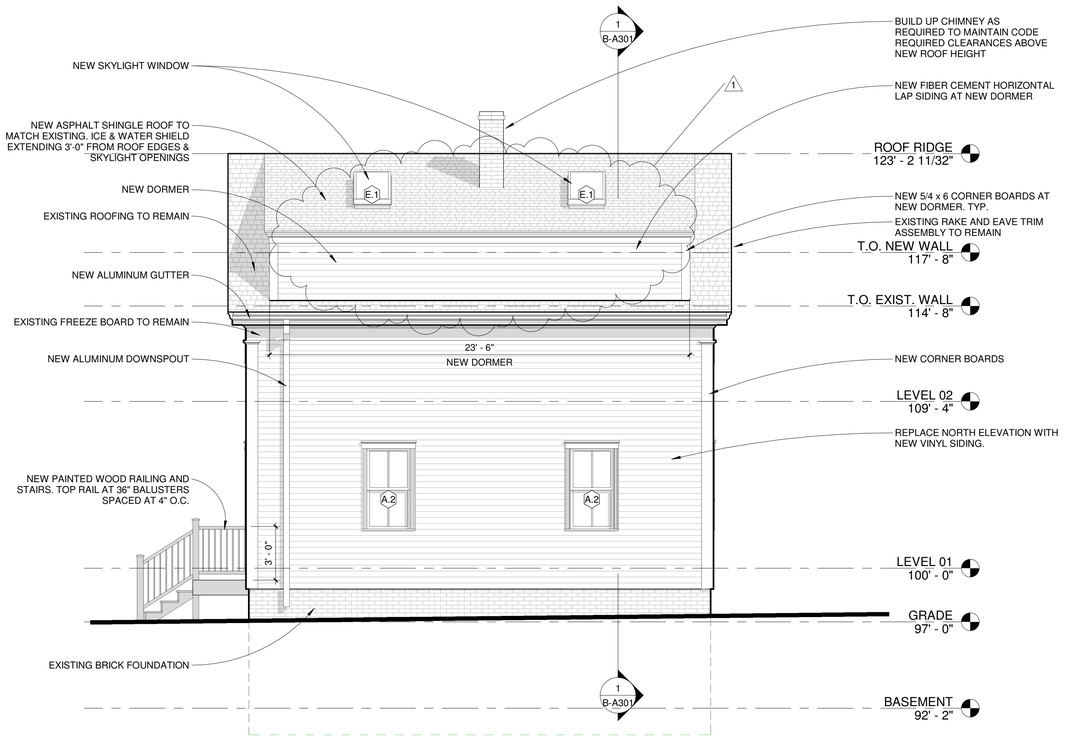

1 North Elevation.
1/4" = 1'-0"

LICENSED ARCHITECT
HARRY W. HEPBURN
No. 3316
STATE OF MAINE

ELLA HOUSING - 77 REAR

77 REAR, CONGRESS ST, PORTLAND, ME

RENOVATIONS

BRBURN
architecture for life
28 Maple St. Suite 202 Portland, ME 04101
207.774.9462

CONSULTANTS:

REVISIONS:

No.	Name	Date
1	REV 1	11/21/17
2	REV 2	11/28/17

ISSUED FOR PERMITTING

ISSUED: 10/13/2017
PROJECT No: 1706
DRAWN BY: LG
CHECKED BY: HH

SHEET TITLE:
EXTERIOR ELEVATIONS

B-A201