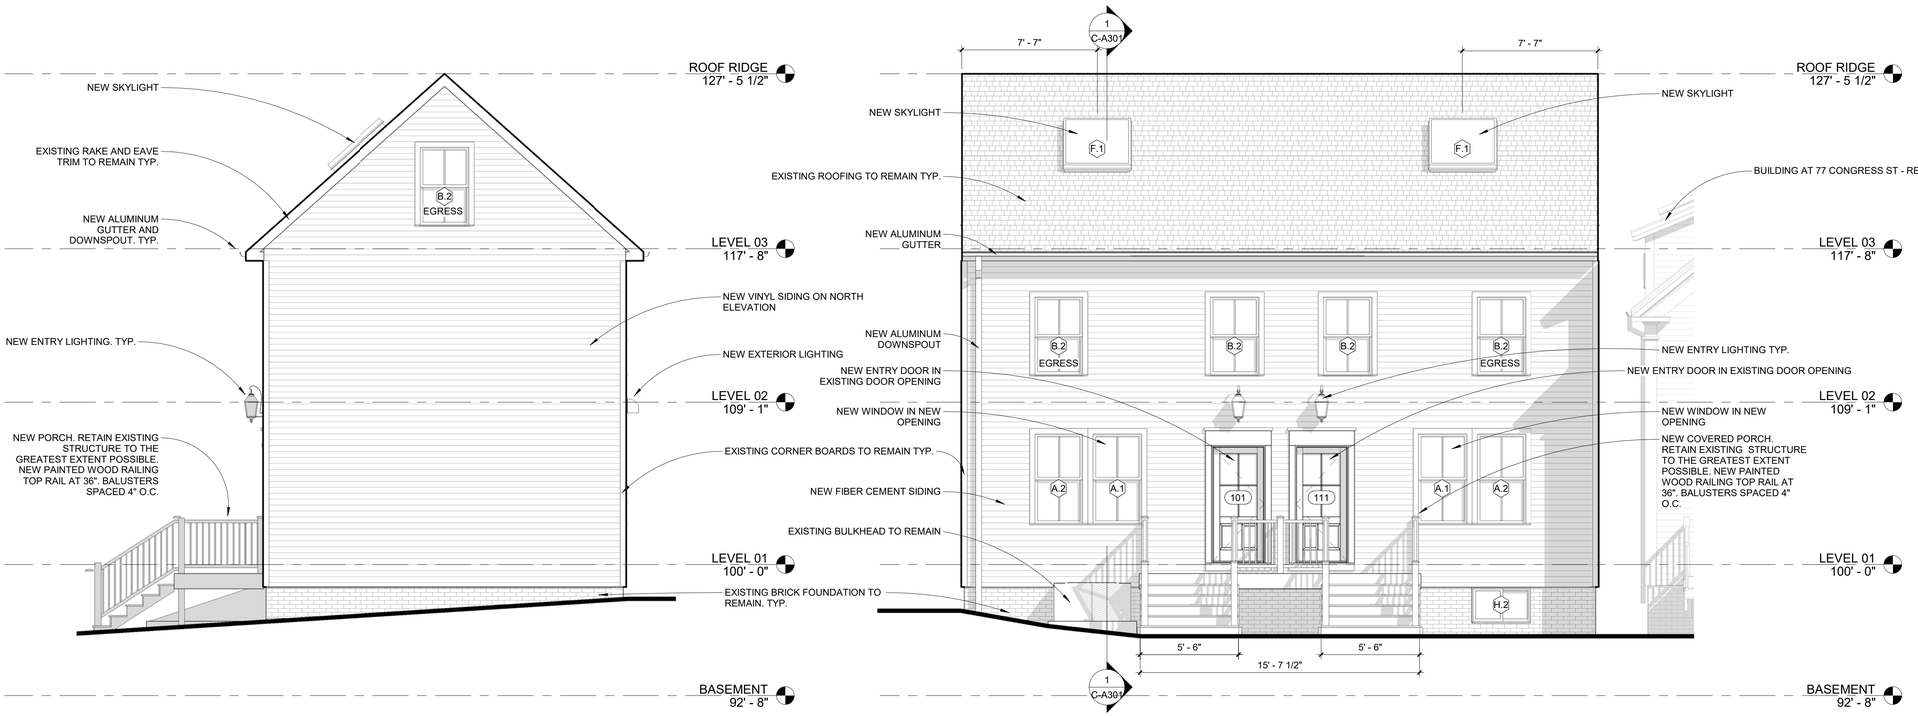

5 NORTH ELEVATION
1/4" = 1'-0"

4 EAST ELEVATION
1/4" = 1'-0"

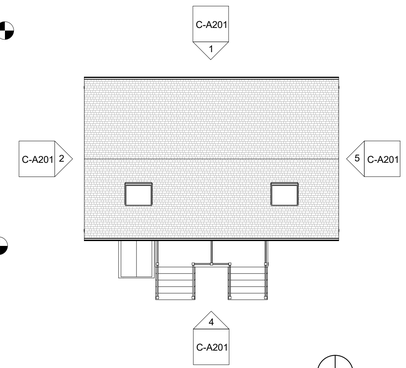

3 KEY PLAN
1" = 10'-0"

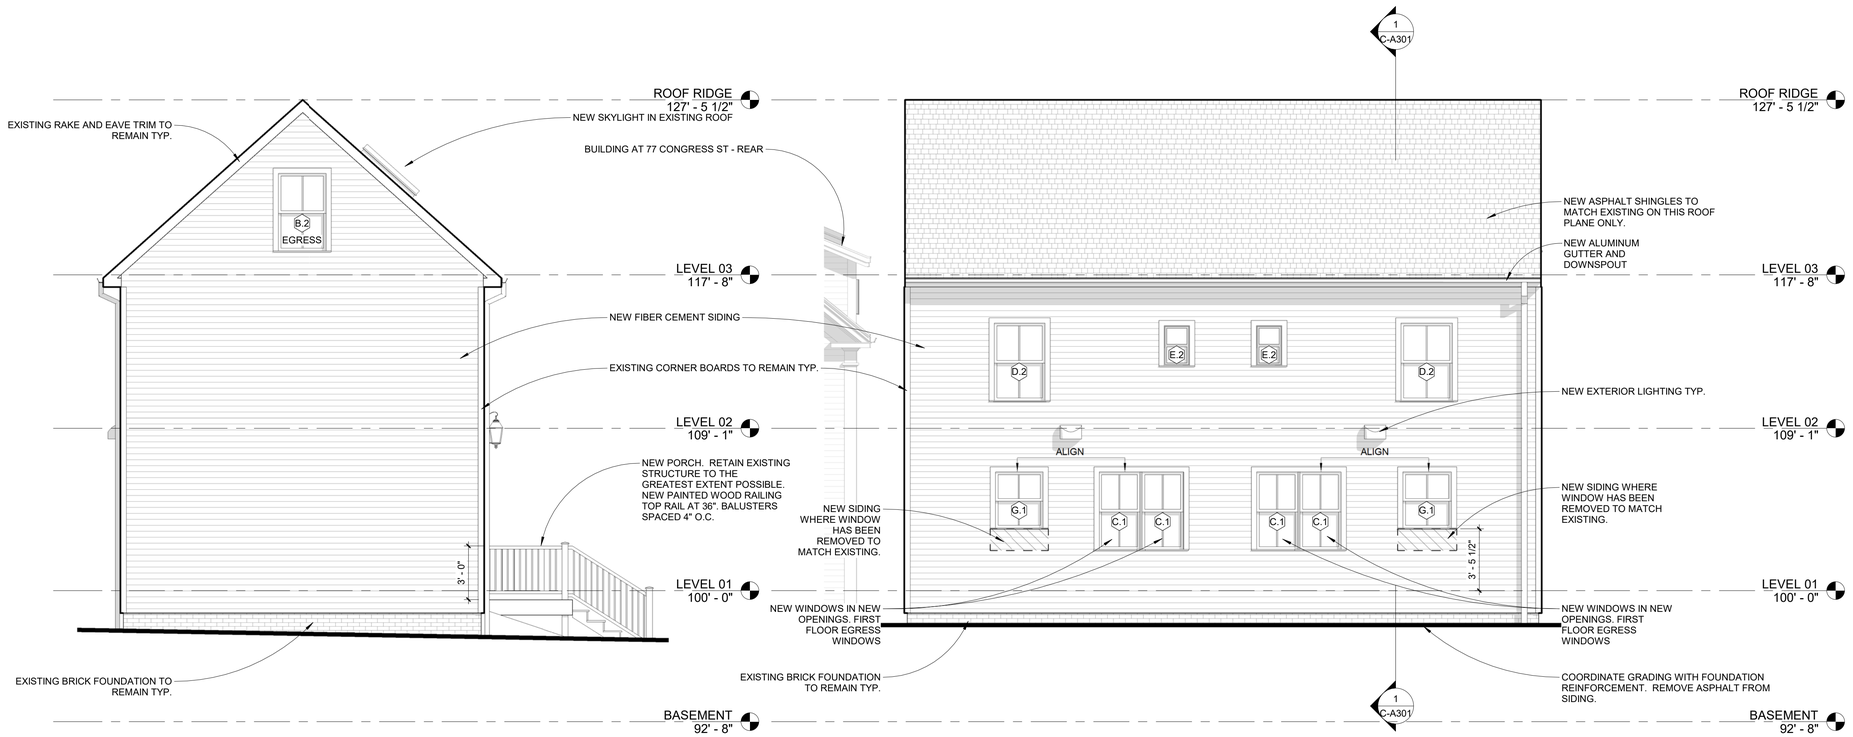

2 SOUTH ELEVATION
1/4" = 1'-0"

1 WEST ELEVATION
1/4" = 1'-0"

HARRY W. HEPBURN No. 3316 STATE OF MAINE LICENSED ARCHITECT

ELLA HOUSING - 79 CONGRESS

79 CONGRESS ST, PORTLAND, ME

RENOVATIONS

BRBURN architecture for life
28 Maple St., Suite 202, Portland, ME 04101
207-774-8402

CONSULTANTS:

REVISIONS:

No.	Name	Date

ISSUED FOR PERMITTING

ISSUED:	10/13/2017
PROJECT No:	1706
DRAWN BY:	LG
CHECKED BY:	HH

SHEET TITLE: EXTERIOR ELEVATIONS

C-A201