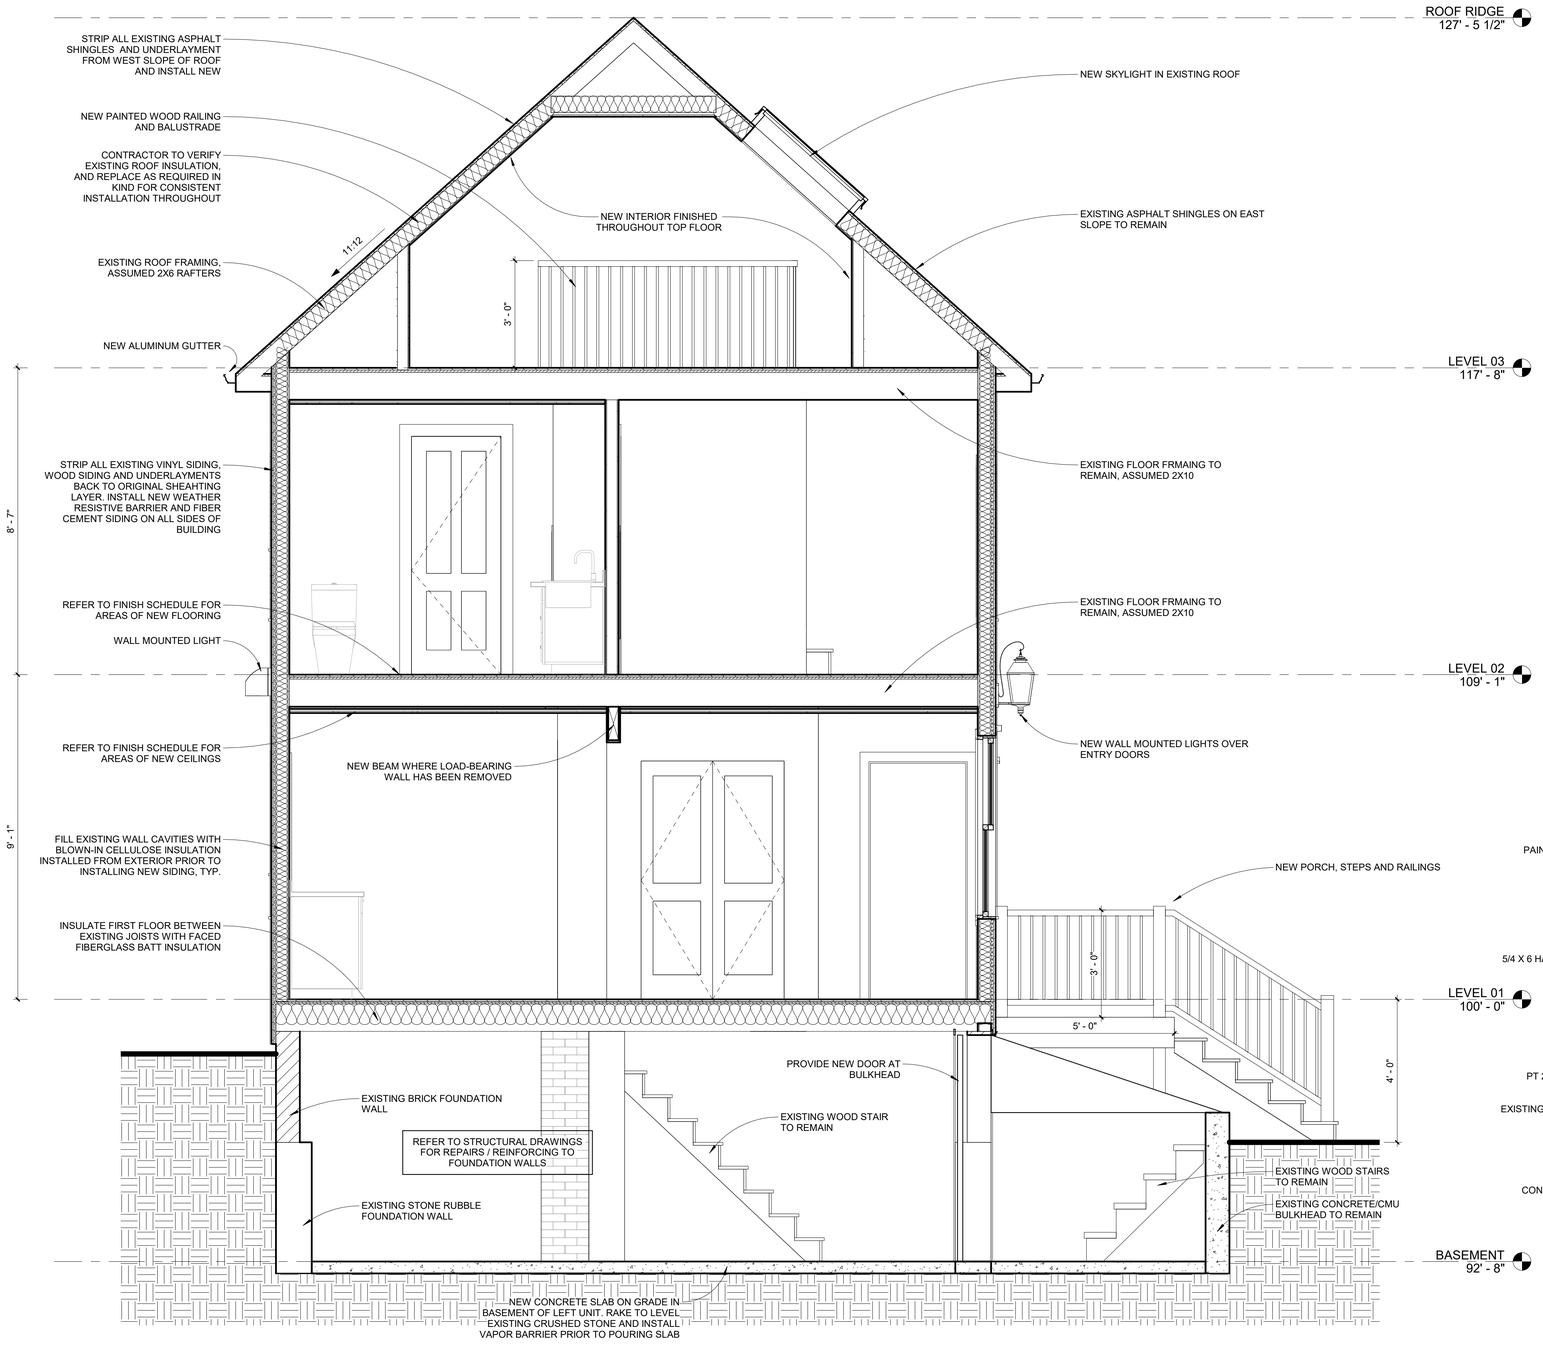

1 Cross Section
1/2" = 1'-0"

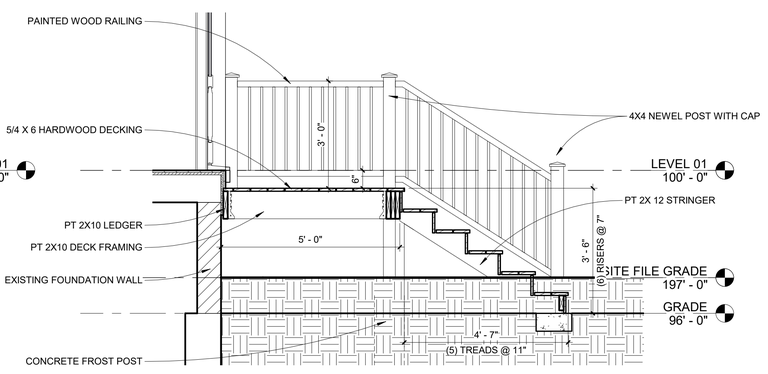

2 PORCH SECTION
1/2" = 1'-0"

LICENSED ARCHITECT
HARRY W. HEPBURN
No. 3316
STATE OF MAINE

ELLA HOUSING - 79 CONGRESS

79 CONGRESS ST, PORTLAND, ME

RENOVATIONS

BR BURN architecture for life
28 Maple St. Suite 202, Portland, ME 04101
207-774-9402

CONSULTANTS:

REVISIONS:

No.	Name	Date

ISSUED FOR PERMITTING

ISSUED:	10/13/2017
PROJECT No:	1706
DRAWN BY:	RIP
CHECKED BY:	HH

SHEET TITLE:
BUILDING SECTION

C-A301