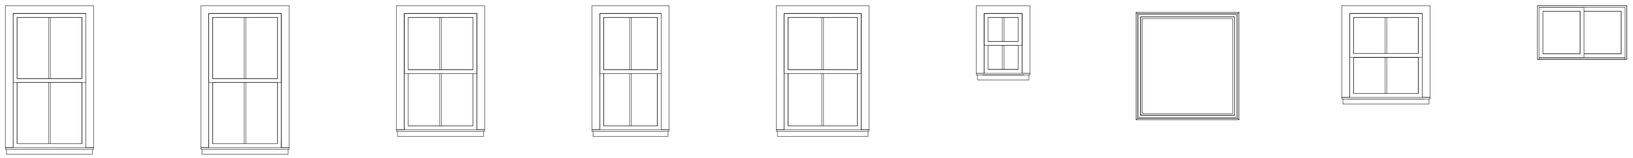

A.1 NEW WINDOW | A.2 REPLACEMENT WINDOW | B.2 REPLACEMENT WINDOW | C.1 NEW WINDOW | D.2 REPLACEMENT WINDOW | E.2 REPLACEMENT WINDOW | F.1 NEW WINDOW | G.1 REPLACEMENT WINDOW | H.1 REPLACEMENT WINDOW

WINDOW LEGEND
3/8" = 1'-0"

WINDOW SCHEDULE

TYPE	WIDTH	HEIGHT	COUNT	OPERATION	OPENING NEW / REPLACEMENT	NOTES
A.1	2' - 10"	5' - 1 1/2"	2	DOUBLE HUNG	NEW	
A.2	2' - 10"	5' - 1 1/2"	2	DOUBLE HUNG	REPLACEMENT	
B.2	2' - 10"	4' - 5 1/2"	8	DOUBLE HUNG	REPLACEMENT	MEETS EGRESS REQUIREMENTS
C.1	2' - 5"	4' - 5 1/2"	4	DOUBLE HUNG	NEW	MEETS EGRESS REQUIREMENTS
D.2	3' - 0"	4' - 5 1/2"	2	DOUBLE HUNG	REPLACEMENT	
E.2	1' - 6 1/2"	2' - 4 1/4"	2	DOUBLE HUNG	REPLACEMENT	
F.1	3' - 8"	3' - 10"	2	SKYLIGHT		
G.1	2' - 10"	3' - 3"	2	DOUBLE HUNG	REPLACEMENT	
H.2	3' - 4"	2' - 0"	1	SLIDER	REPLACEMENT	VIERFY WINDOW OPENING

GENERAL NOTES:

1. ALL REPLACEMENT UNIT SIZES ARE BASED ON EXISTING WINDOW OPENING MEASUREMENTS. MEASUREMENTS WERE DONE FROM THE INSIDE EDGES OF THE BLIND STOPS (BLIND STOPS AT BOTH SIDES OF WINDOW UNITS).
2. FOR ALL REPLACEMENT WINDOW UNITS, ROUGH OPENINGS TO BE VERIFIED IN FIELD.

DOOR SCHEDULE

MARK	TYPE	WIDTH	HEIGHT	HARDWARE	NOTES
001	D2	2' - 8"	6' - 4"	BLDG ENTRY	
101	D1	3' - 0"	6' - 8"	BLDG ENTRY	
104	D3	2' - 6"	6' - 8"	CLOSET	
105	D5	4' - 0"	6' - 8"	DOUBLE CLOSET	
111	D1	3' - 0"	6' - 8"	BLDG ENTRY	
114	D4	2' - 6"	6' - 8"	CLOSET	
115	D5	4' - 0"	6' - 8"	DOUBLE CLOSET	
202	D5	4' - 0"	6' - 8"	DOUBLE CLOSET	
203	D3	2' - 6"	6' - 8"	BATHROOM	
205	D3	2' - 6"	6' - 8"	CLOSET	
206	D3	2' - 6"	6' - 8"	BEDROOM	
212	D5	4' - 0"	6' - 8"	DOUBLE CLOSET	
213	D3	2' - 6"	6' - 8"	BATHROOM	
215	D3	2' - 6"	6' - 8"	CLOSET	
216	D3	2' - 6"	6' - 8"	BEDROOM	
ex301	D8	2' - 2"	5' - 0"		
ex311	D8	2' - 2"	5' - 0"		

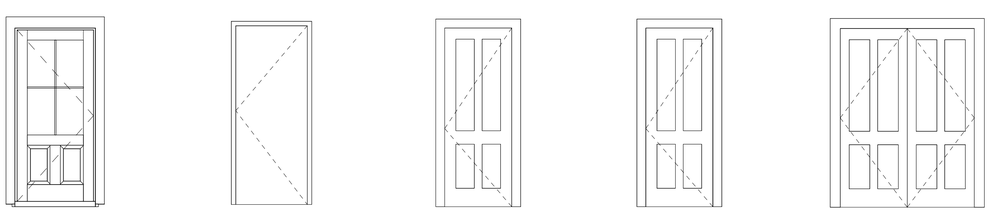

D1
PAINTED WOOD BUILDING ENTRY DOOR

D2
INSULATED FLUSH FIBERGLASS DOOR

D3
EXISTING 4-PANEL WOOD DOOR

D4
NEW 4-PANEL WOOD DOOR

D5
NEW 4-PANEL WOOD DOUBLE DOOR

DOOR LEGEND
3/8" = 1'-0"

LICENSED ARCHITECT
HARRY W. HEPBURN
No. 3316
STATE OF MAINE

ELLA HOUSING - 79 CONGRESS

79 CONGRESS ST, PORTLAND, ME

RENOVATIONS

BR BURN architecture for life
28 Maple St. Suite 202, Portland, ME 04101
207-772-5402

CONSULTANTS:

REVISIONS:

No.	Name	Date

ISSUED FOR PERMITTING

ISSUED: 10/13/2017
PROJECT No: 1706
DRAWN BY: LG
CHECKED BY: HH

SHEET TITLE:
SCHEDULES

C-A601