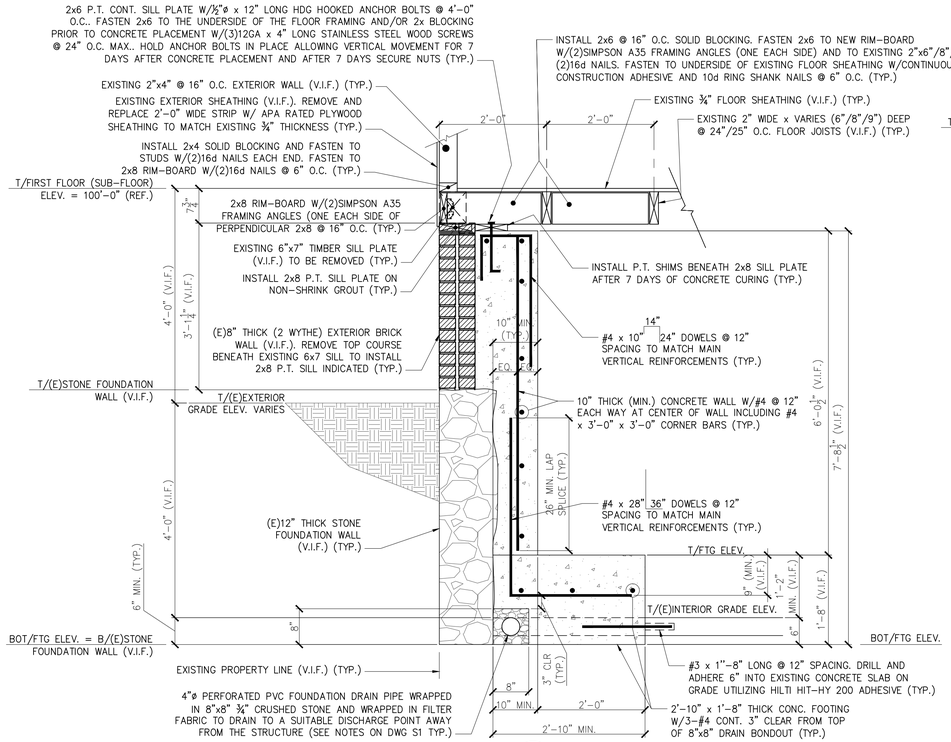

SECTION 1 — AT EXISTING FLOOR TO REMAIN
3/4" = 1'-0" (S1.0)

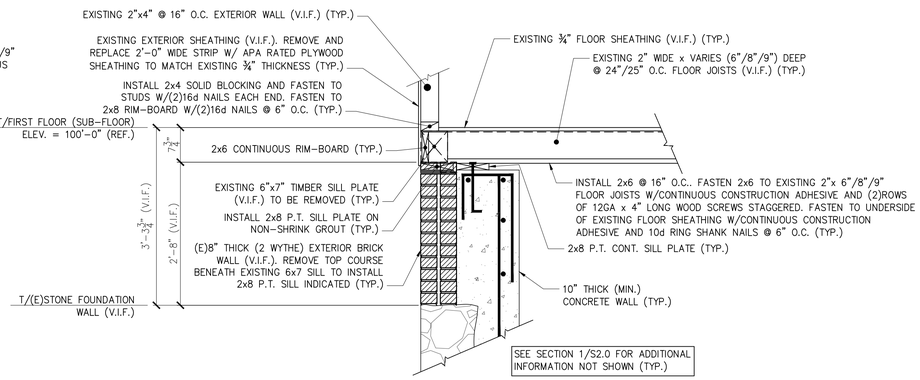

SECTION 1A — AT EXISTING FLOOR TO REMAIN
3/4" = 1'-0" (S1.0)

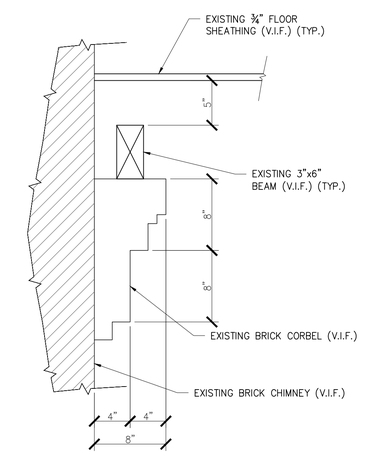

SECTION 5
1 1/2" = 1'-0" (S1.0)

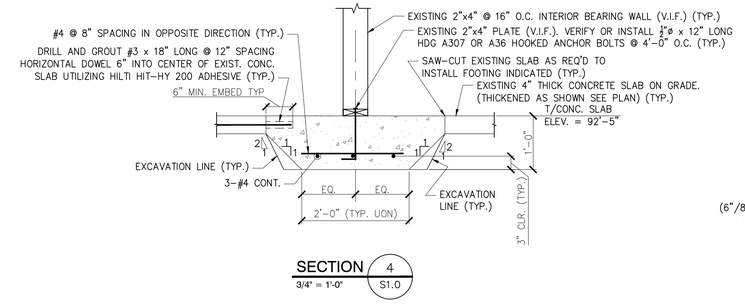

SECTION 4
3/4" = 1'-0" (S1.0)

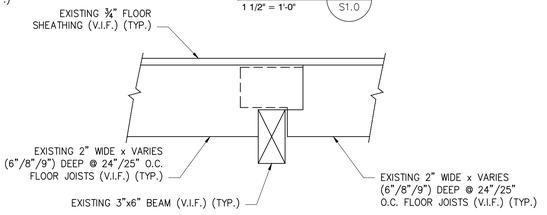

SECTION 6
1 1/2" = 1'-0" (S.0)

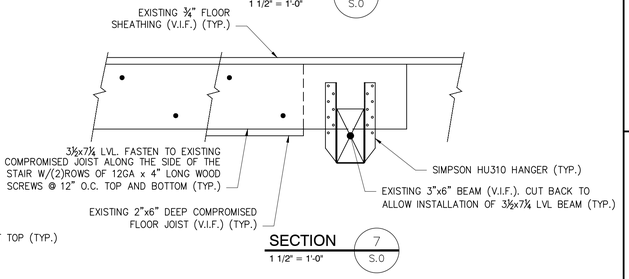

SECTION 7
1 1/2" = 1'-0" (S.0)

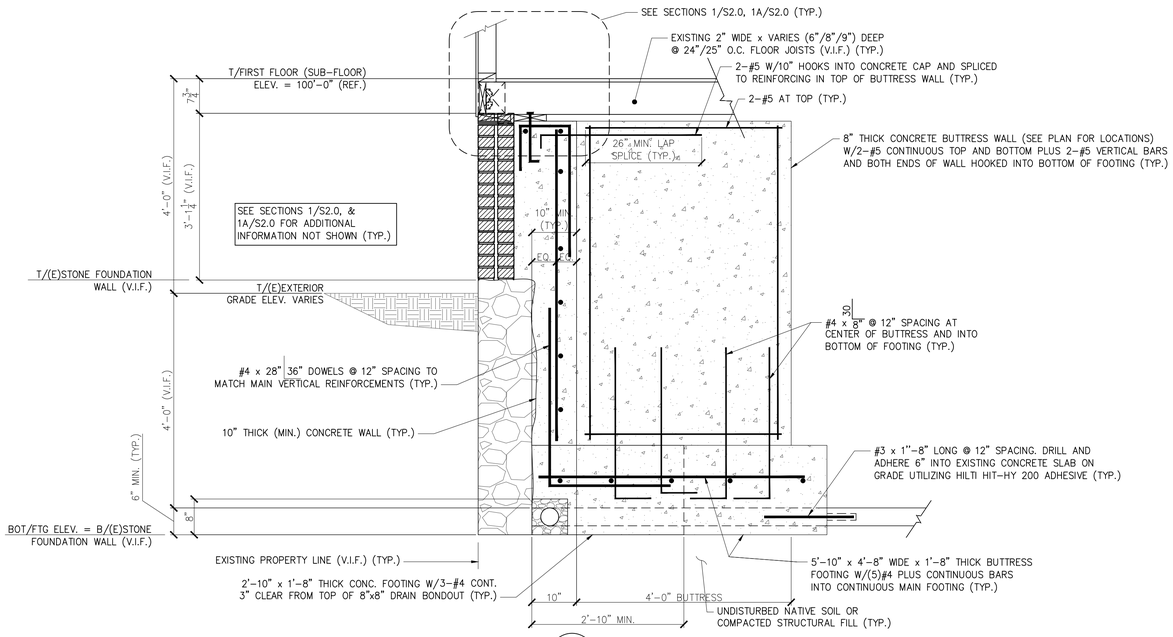

SECTION 2
3/4" = 1'-0" (S1.0)

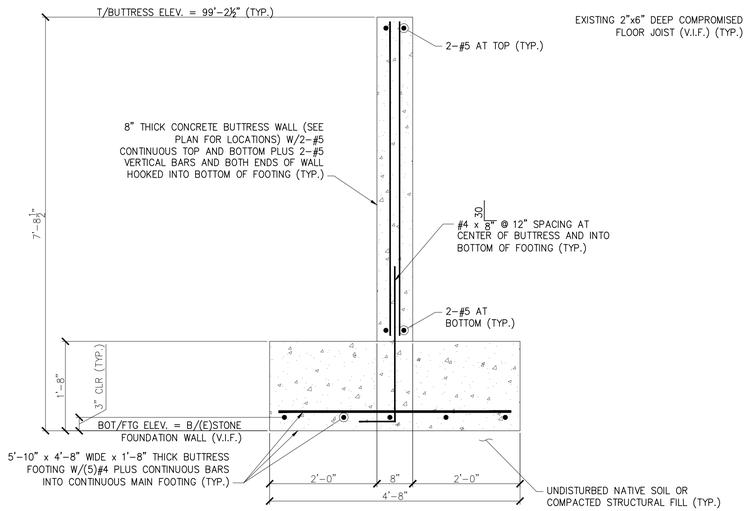

SECTION 3
3/4" = 1'-0" (S1.0)

L & L STRUCTURAL ENGINEERING SERVICES, INC.
SIX Q STREET
SOUTH PORTLAND, MAINE 04106
PHONE: (207) 767-4830
FAX: (207) 799-5432
EMAIL: JLEASURE@L-L-ENG.COM

STATE OF MAINE — JOSEPH H. LEASURE No. 6242 — LICENSED PROFESSIONAL ENGINEER

rev.	date	description	appr'd
A	05/04/17	FOR DISCUSSION & COORD.	JHL
B	08/18/17	FOR PERMIT & PRICING	JHL

designed by: JHL
drawn by: RJW
checked by: JHL
scale: AS NOTED
date: 07/13/2017
plot date: 08/18/2017
project #: 2017-0350

BUILDING LOCATED AT
79 CONGRESS STREET
PORTLAND, MAINE

EXISTING CONDITIONS
FOUNDATION AND FRAMING SECTIONS AND DETAILS

S2.0

THESE DRAWINGS HAVE BEEN DEVELOPED BY L&L STRUCTURAL ENGINEERING SERVICES, INC. FOR THE TITLED SET ONLY. THE DRAWINGS ARE THE SOLE PROPERTY OF L&L ENGINEERING SERVICES, INC. AND THEY SHALL NOT BE USED, LENT, COPIED OR ALTERED WITHOUT THE WRITTEN CONSENT OF L&L STRUCTURAL ENGINEERING SERVICES, INC.