COPYRIGHT: Reuse or reproduction of the contents of this document is not permitted without written permission of Bild Architecture LLC

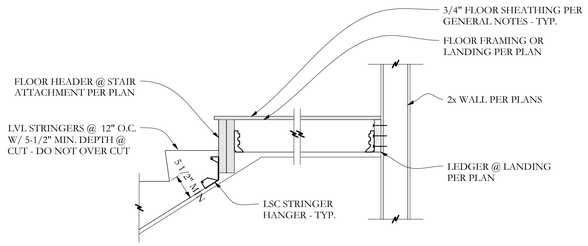

SECTION D S2.1 3/4"=1'-0

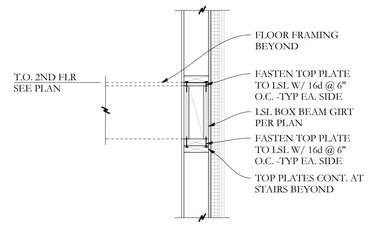

SECTION E S2.1 3/4"=1'-0

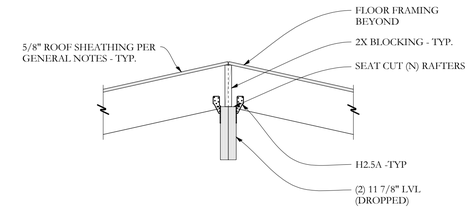

SECTION F S2.1 3/4"=1'-0

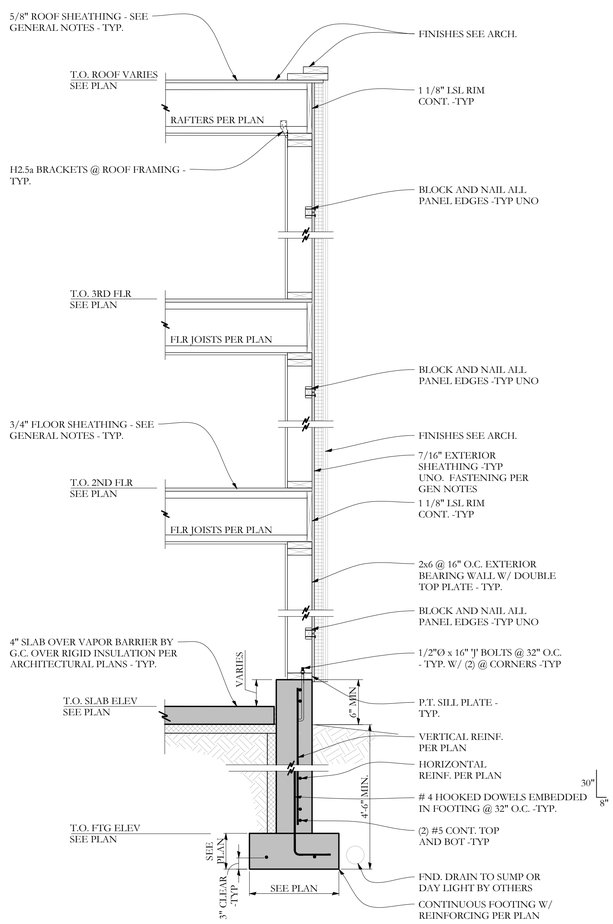

SECTION A S2.1 3/4"=1'-0

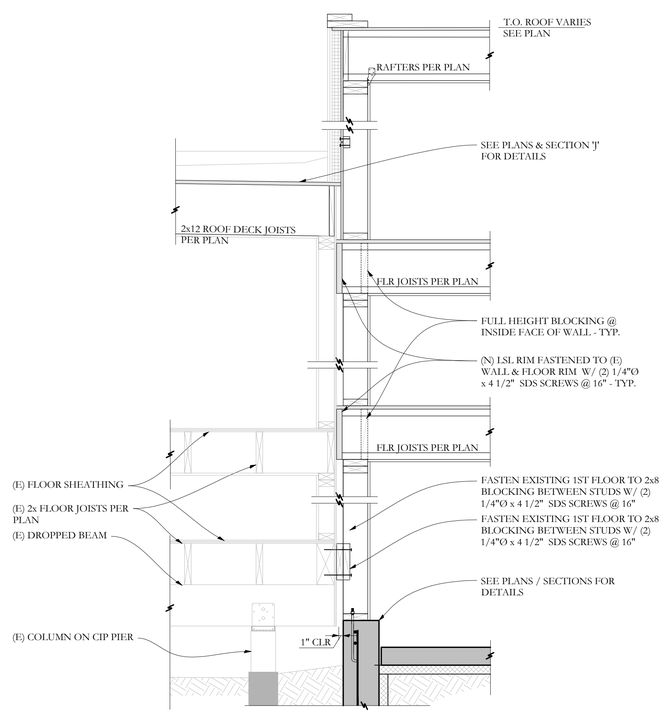

SECTION B S2.1 3/4"=1'-0

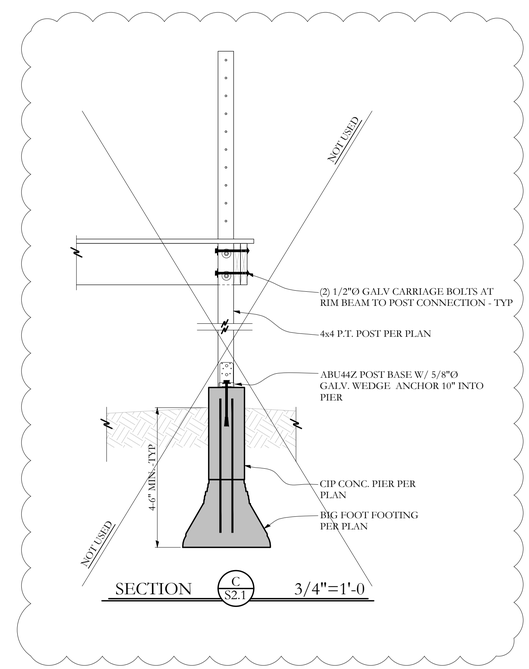

SECTION C S2.1 3/4"=1'-0

Structural Integrity Consulting Engineers, Inc.
77 Oak Street
Portland, ME, 04101
p. 207-774-4614
f. 866-793-7835
www.structuralintegr.com

BUILD WITH CONFIDENCE

© 2012 Structural Integrity Consulting Engineers, Inc.

S1# 17-0017

STATE OF MAINE
AARON C. JONES
No. 10958
LICENSED
PROFESSIONAL ENGINEER
2/7/2017

PROJECT NO.
16-0035
PROJECT NAME
44 Quebec Street
Portland, ME

REVISIONS
1 - Rev. 2/9/17
2
3
4
5

DRAWN BY
MKL / WMc
SHEET TITLE
SECTIONS

ISSUE DATE
2/7/17
SHEET SCALE

S

S2.1