COPYRIGHT: Reuse or reproduction of the contents of this document is not permitted without written permission of Bild Architecture LLC

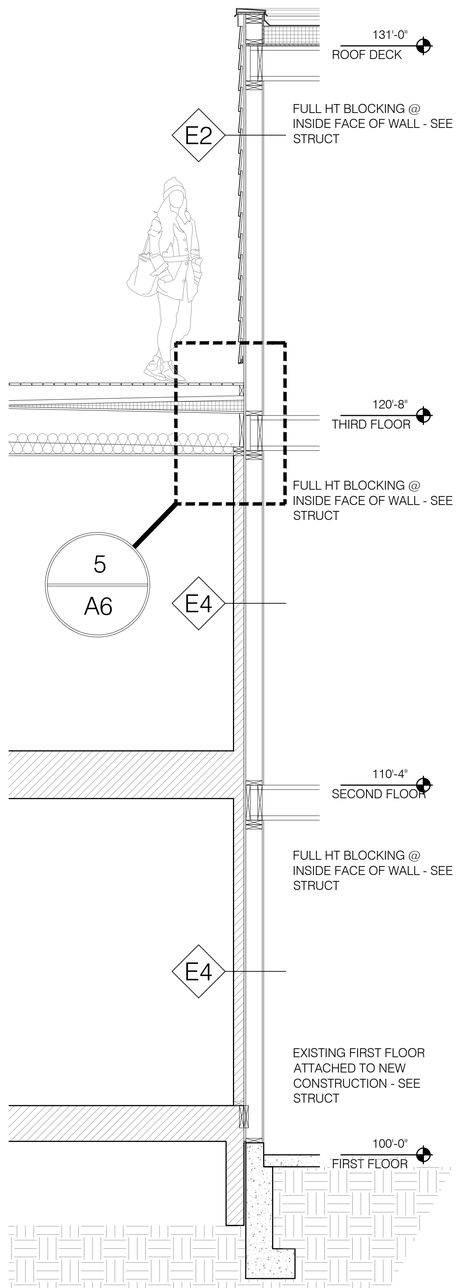

4 WALL SECTION 2

0 2'-0" SCALE: 1/2" = 1'-0"

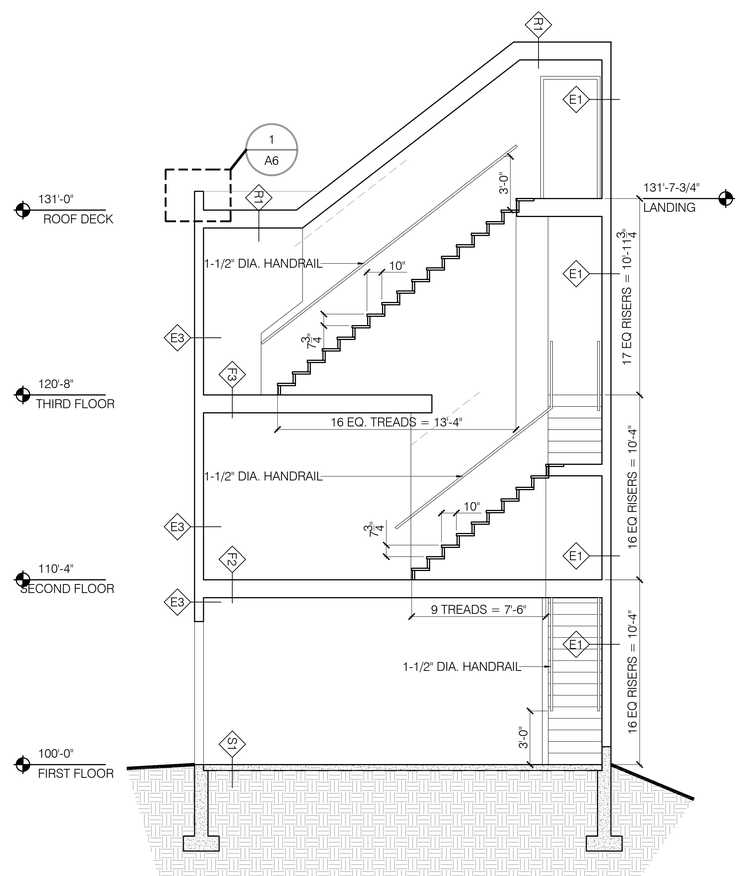

1 SECTION

0 4'-0" SCALE: 1/4" = 1'-0"

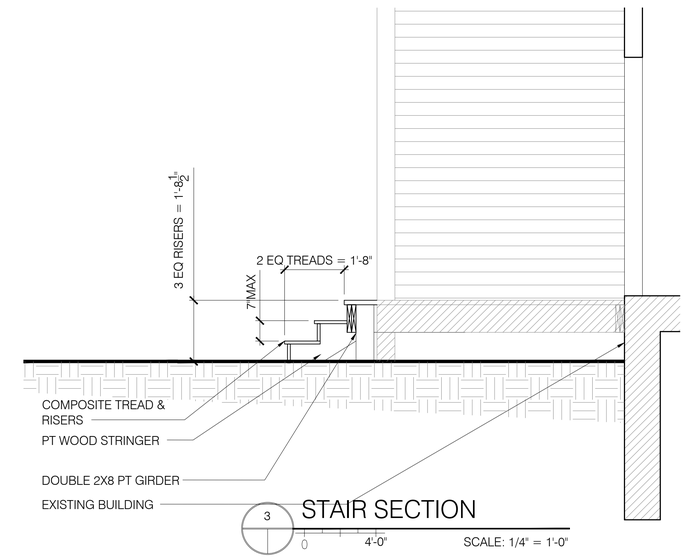

3 STAIR SECTION

0 4'-0" SCALE: 1/4" = 1'-0"

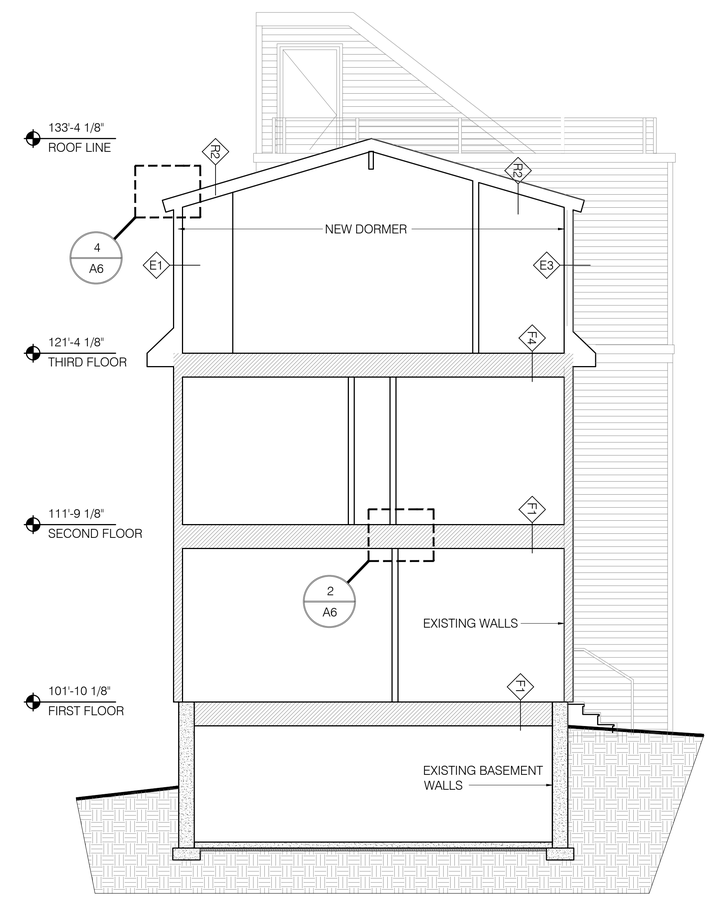

2 SECTION

0 4'-0" SCALE: 1/4" = 1'-0"

Bild Architecture
PO Box 8235
Portland, ME
04104
207.408.0168
evan@bildarchitecture.com

bild ARCHITECTURE

LICENSED ARCHITECT 2-22-2017 EVAN A. CARROLL No. 3587 STATE OF MAINE

PROJECT NO.
16035
PROJECT NAME
44 QUEBEC
PORTLAND, ME

REVISIONS
1 | 07.18.2017
2 | 07.27.2017
3 | -
4 | -
5 | -

DRAWN BY **EMW**
PERMITTING DRAWINGS
SHEET TITLE
SECTIONS / DETAILS

ISSUE DATE **2.22.17**
SHEET SCALE 1/4" = 1'-0"

A

5