COPYRIGHT: Reuse or reproduction of the contents of this document is not permitted without written permission of Bild Architecture LLC

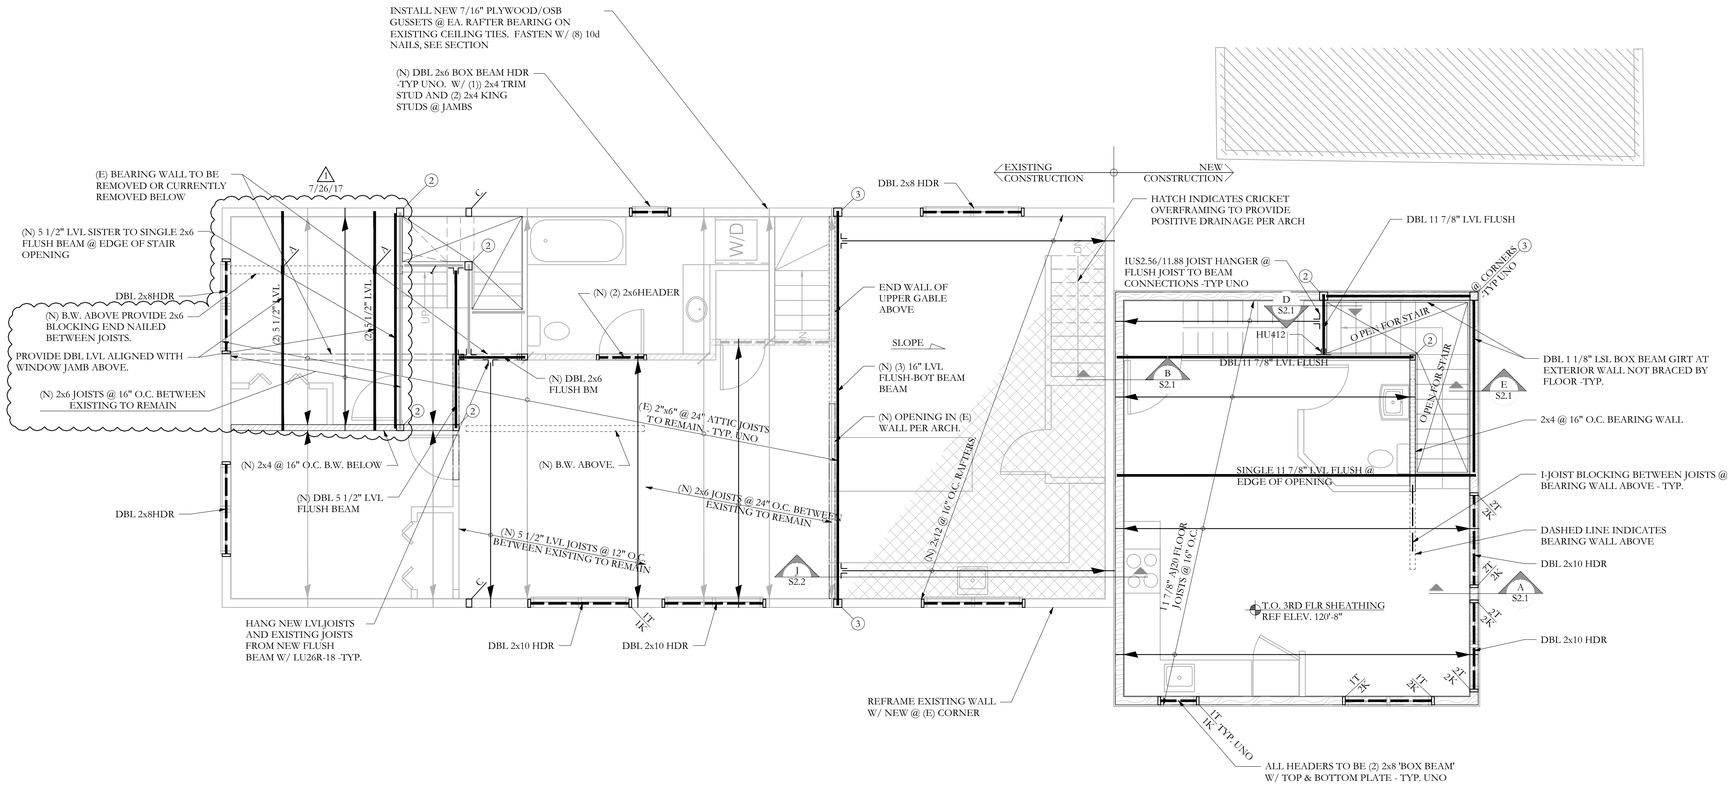

FRAMING PLAN SYMBOLS KEY	
▫	WOOD POST
○	STEEL COLUMN
(X)	NUMBER OF WOOD STUDS IN POST BELOW
A	COLUMN ABOVE THIS LEVEL
C	COLUMN CONTINUOUS THROUGH THIS LEVEL
/E/	EXISTING COLUMN BELOW
◄	JOIST BEARING
◄—◄	CONTINUOUS JOIST WITH INTERMEDIATE BEARING
⊢◄	FLUSH FRAMED JOIST BEARING WITH HANGER
	WOOD STUD BEARING WALL BELOW
	SHEAR WALL
"X"T	NUMBER OF TRIM STUDS UNDER HEADER
"X"K	NUMBER OF KING STUDS ADJACENT TO HEADER

THIRD FLOOR FRAMING PLAN

SCALE 1/4"=1'-0"

0' 1' 5' 10'

NOTES:

1. SEE S1.0 FOR GENERAL STRUCTURAL NOTES.
2. ALL WOOD COLUMNS IN 2x6 WALLS SHALL BE 3-2x6 AND IN 2x4 WALLS SHALL BE (3) 2x4, UNO.
3. ALL WOOD BEAMS ARE FLUSH, UNO.
4. ALL HEADERS ARE (2) 2x8 MIN. BOX HEADER W/ TOP & BOTTOM PLATE - TYP. UNO.
5. SHORE EXISTING WALLS AS NEEDED FOR NEW CONSTRUCTION.

Structural Integrity Consulting Engineers, Inc.
77 Oak Street
Portland, ME, 04101
p. 207-774-4614
f. 866-793-7835
www.structuralinteg.com

BUILD WITH CONFIDENCE

© 2012 Structural Integrity Consulting Engineers, Inc.

SI# 17-0017

Reviewed for Code Compliance
Inspections Division
Portland, Maine

Date: 07/28/17

STATE OF MAINE
AARON C. JONES
No. 10958
LICENSED PROFESSIONAL ENGINEER
2/7/2017

REV.1 7-26-17

PROJECT NO. **16-0035**
PROJECT NAME **44 Quebec Street Portland, ME**

REVISIONS
1 Rev. 2/9/17
2
3
4
5

DRAWN BY **MKL / WMc**
SHEET TITLE **THIRD FLOOR FRAMING PLAN**

ISSUE DATE **2/7/17**
SHEET SCALE

S

S1.4