M:\2007-147 Hagge Residence\Drawings\2007-147_Plans.dwg PLOTTED: Dec 20, 2007 - 1:39pm

Reproduction of this document without the written consent of Shelley Engineering, Inc. is prohibited

HEADER SCHEDULE

SPAN	HEADER	JACK STUDS	KING STUDS
Up To 5'-0"	(3) 2x10	(1) 2x6	(1) 2x6
From 5'-0" To 7'-0"	(3) 2x12	(2) 2x6	(1) 2x6
From 7'-0" To 10'-0"	5¼" x 9¼" LVL	(2) 2x6	(2) 2x6

SECOND FLOOR FRAMING PLAN

SCALE: 1/4" = 1'-0"

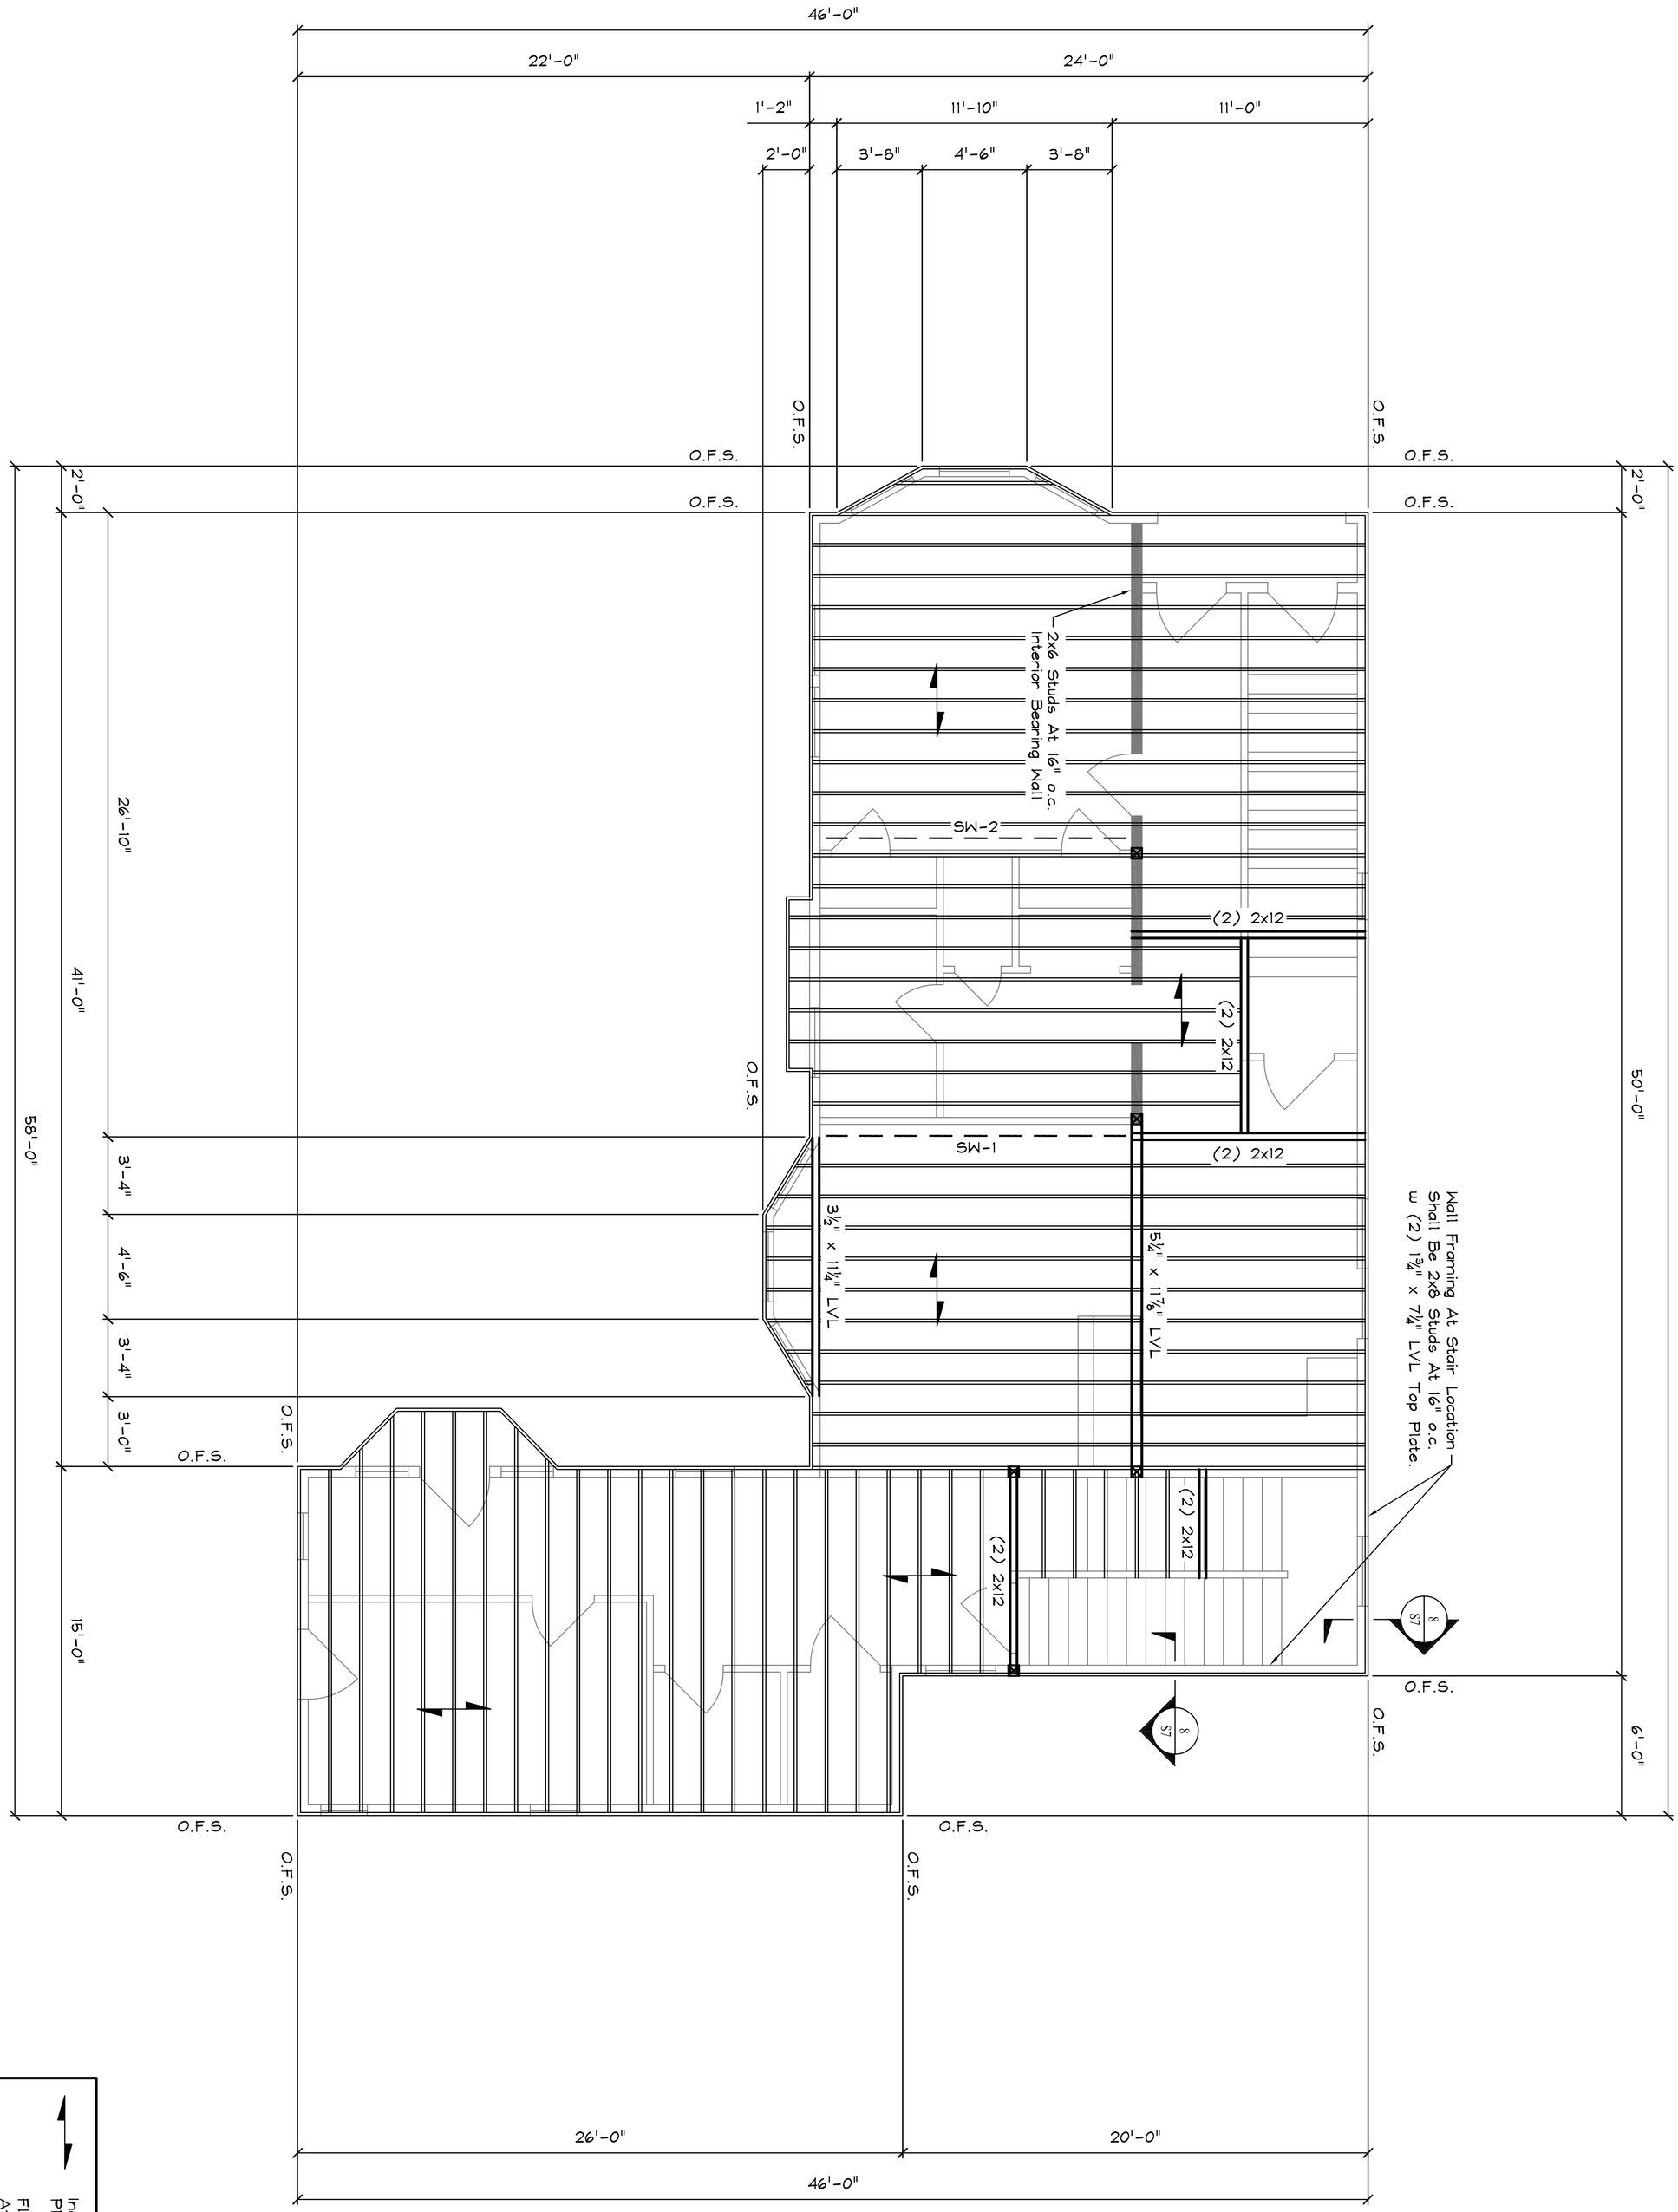

Indicates Direction Of Span Of ¾" T&G Plywood Roof Sheathing

Floor Framing Shall Be 2x12 Wood Joists At 16" o.c. (Unless Noted Otherwise)

O.F.S. = Outside Face Of Studs

1st Floor Exterior Walls Shall Be (2) 2x6 Studs At 16" o.c. Or 2x8 Studs At 16" o.c. With (2) 2x Top Plate.

O.F.S. = Outside Face Of Stud

SW-? Indicates Location Of Interior Walls To Be Sheathed With ½" Plywood.

Copyright © 2007 Shelley Engineering, Inc.

SHEET TITLE: 2ND FLOOR FRAMING PLAN

S3 OF 8

CADD 2007-147

SEI — SHELLEY ENGINEERING, INC.
STRUCTURAL CONSULTANTS
90 BRIDGE STREET
WESTBROOK, MAINE 04092
PHONE (207) 854-5465
FAX (207) 854-8706
WWW.SHELLEYENGINEERING.COM

HAGGE RESIDENCE

PORTLAND MAINE

DRN BY:	PHF
CHK'D BY:	TGS
DATE:	DECEMBER 7, 2007
SCALE:	AS NOTED
JOB NO.:	2007-147

THIS DRAWING IS ISSUED

☒ NOT FOR CONSTRUCTION ☐ FOR CONSTRUCTION

CURRENT REVISION

#	DATE	DESCRIPTION
1	12-21-07	FOR PERMIT