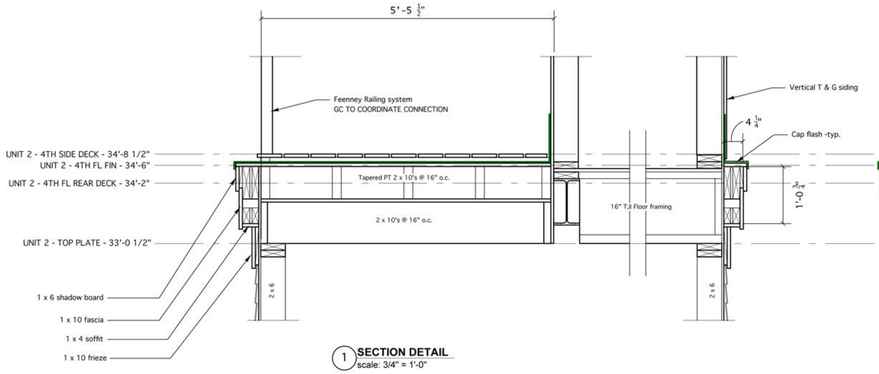

1 SECTION DETAIL
scale: 3/4" = 1'-0"

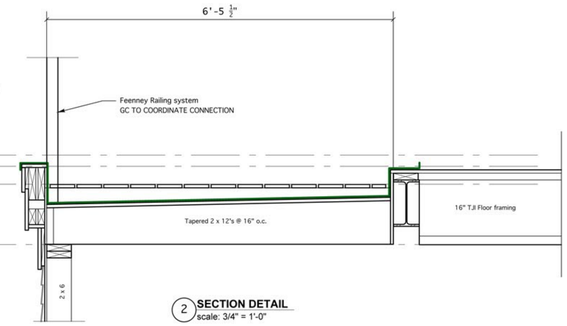

2 SECTION DETAIL
scale: 3/4" = 1'-0"

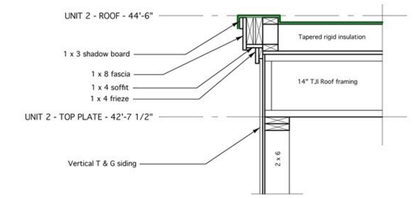

3 SECTION DETAIL
scale: 3/4" = 1'-0"

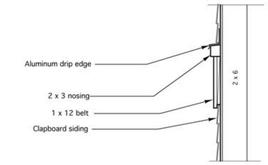

4 SECTION DETAIL
scale: 3/4" = 1'-0"

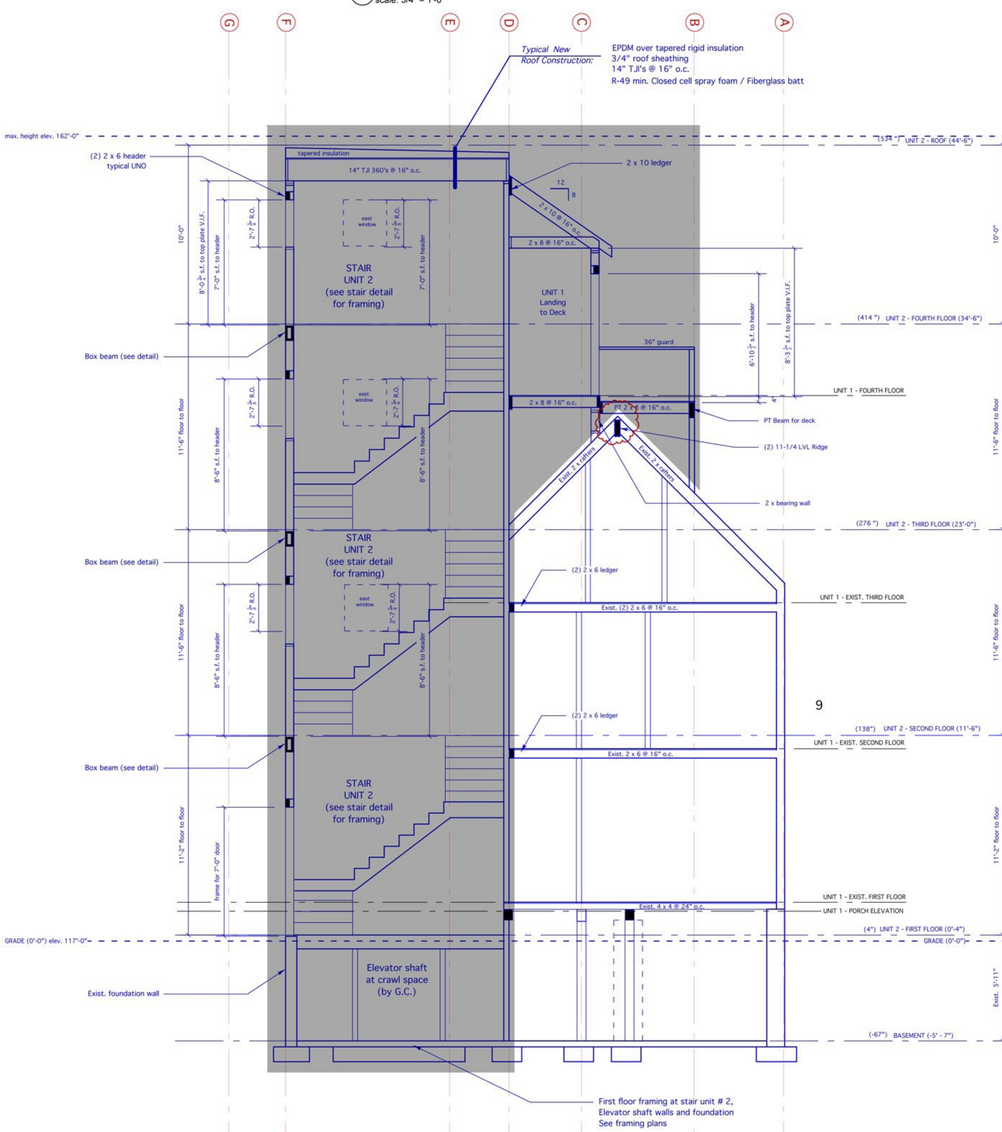

2 - SCHEMATIC SECTION

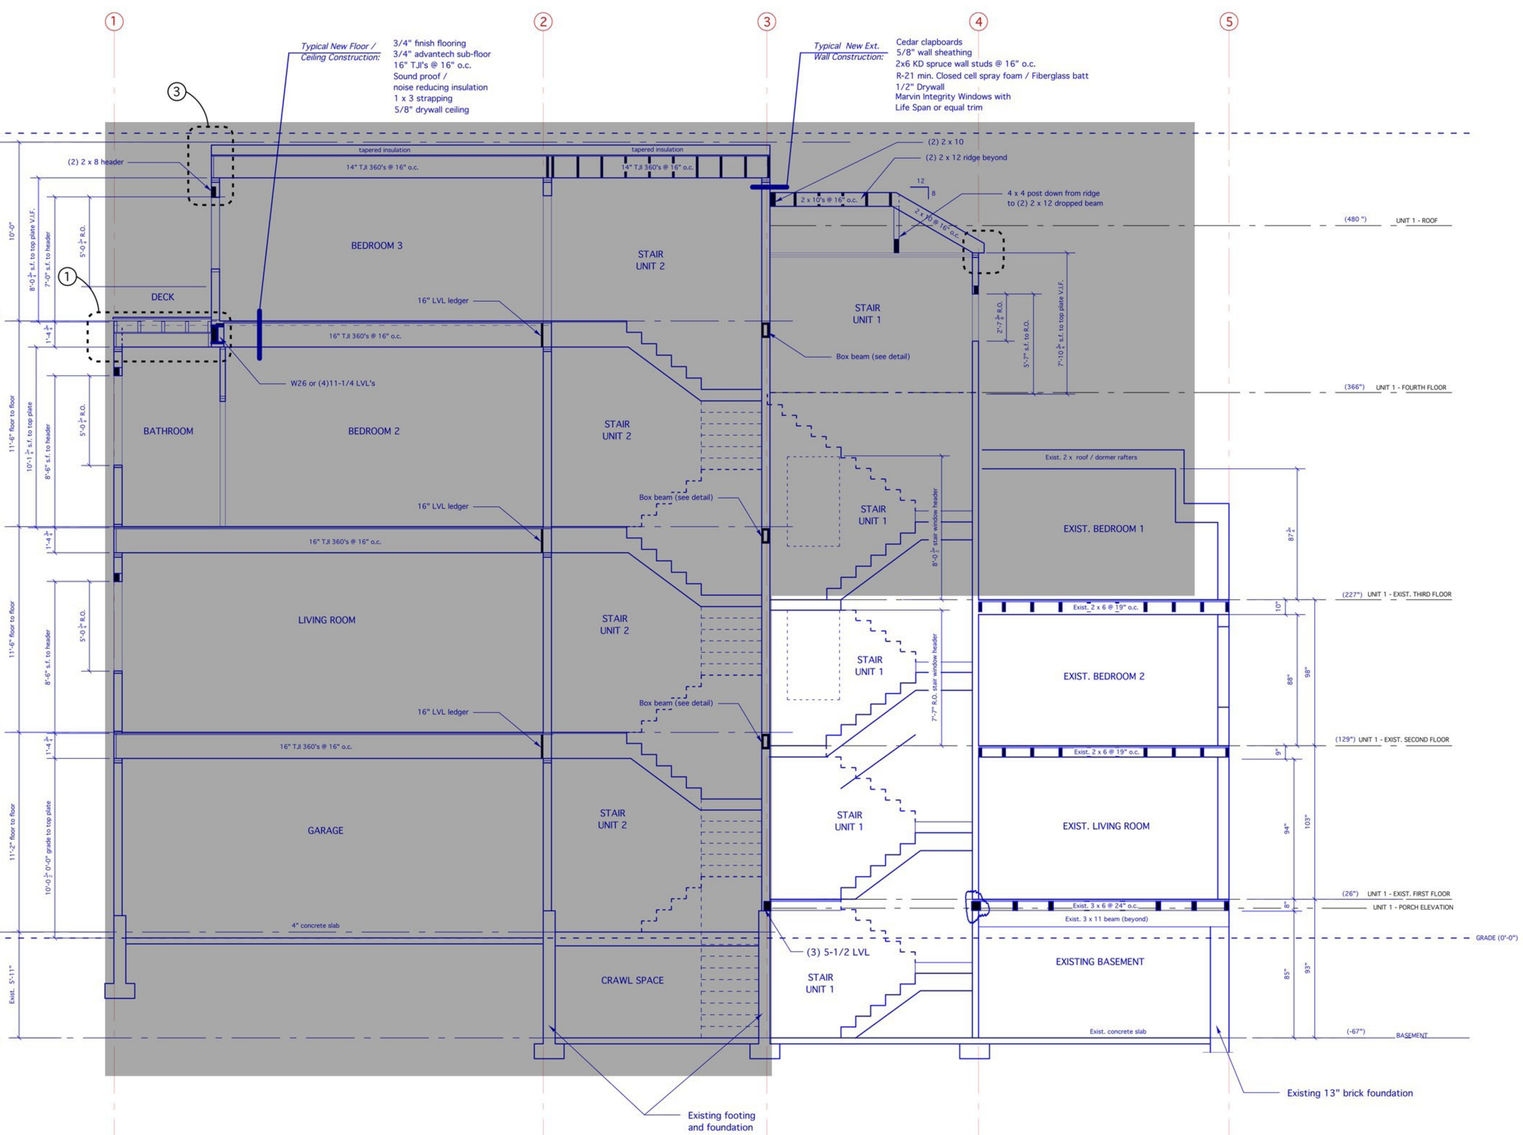

1 - SCHEMATIC SECTION

AREAS IN GRAY
NOT INCLUDED
IN THIS PERMIT

7/19/17 STAMP
FOR STRUCTURE ONLY

STATE OF MAINE
AARON C. JONES
No. 10968
LICENSED
PROFESSIONAL ENGINEER

Trademark Inc.
FOR PERMIT 07/12/17

33 Turner Road
Portland, ME
Scale: 1/4" = 1'-0"

A
301

0 1' 2' 4'