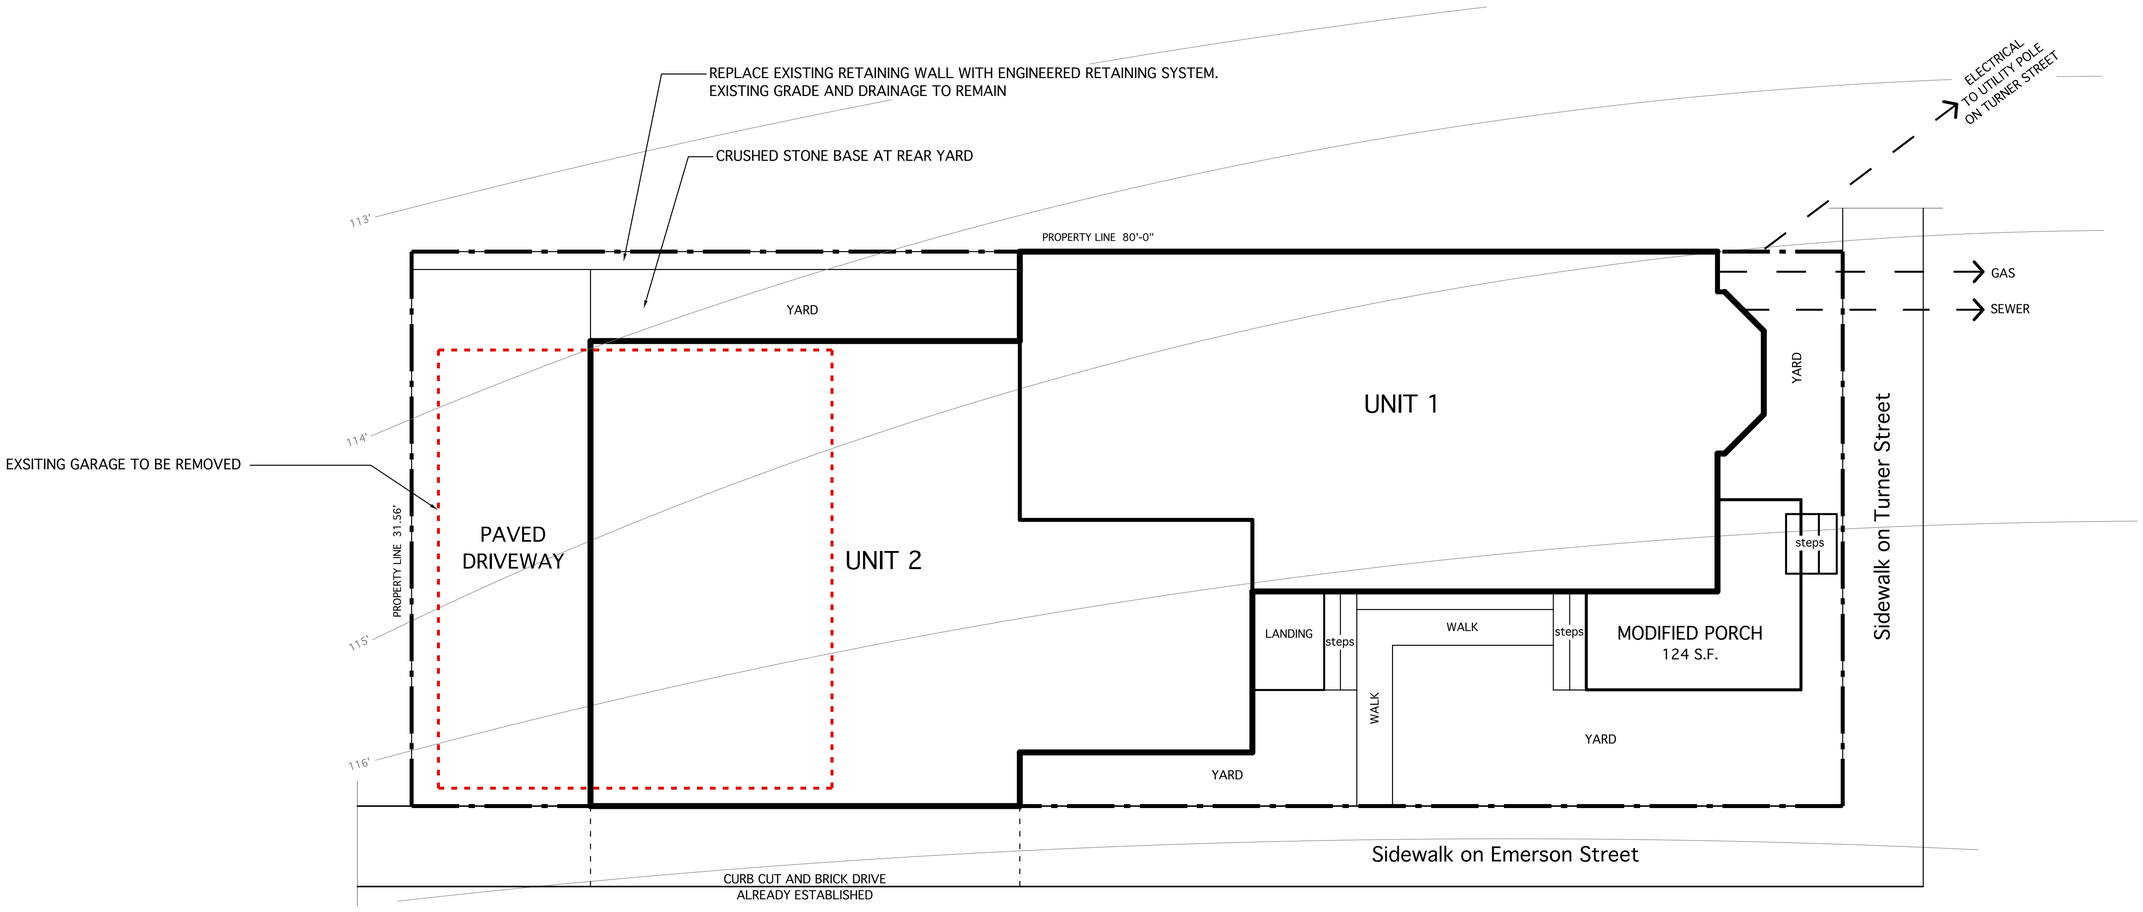

PROPOSED SITE PLAN

Trademark Inc.
FOR PERMIT 07/12/17

33 Turner Road Portland, ME Scale: 1/4" = 1'-0"	A 001