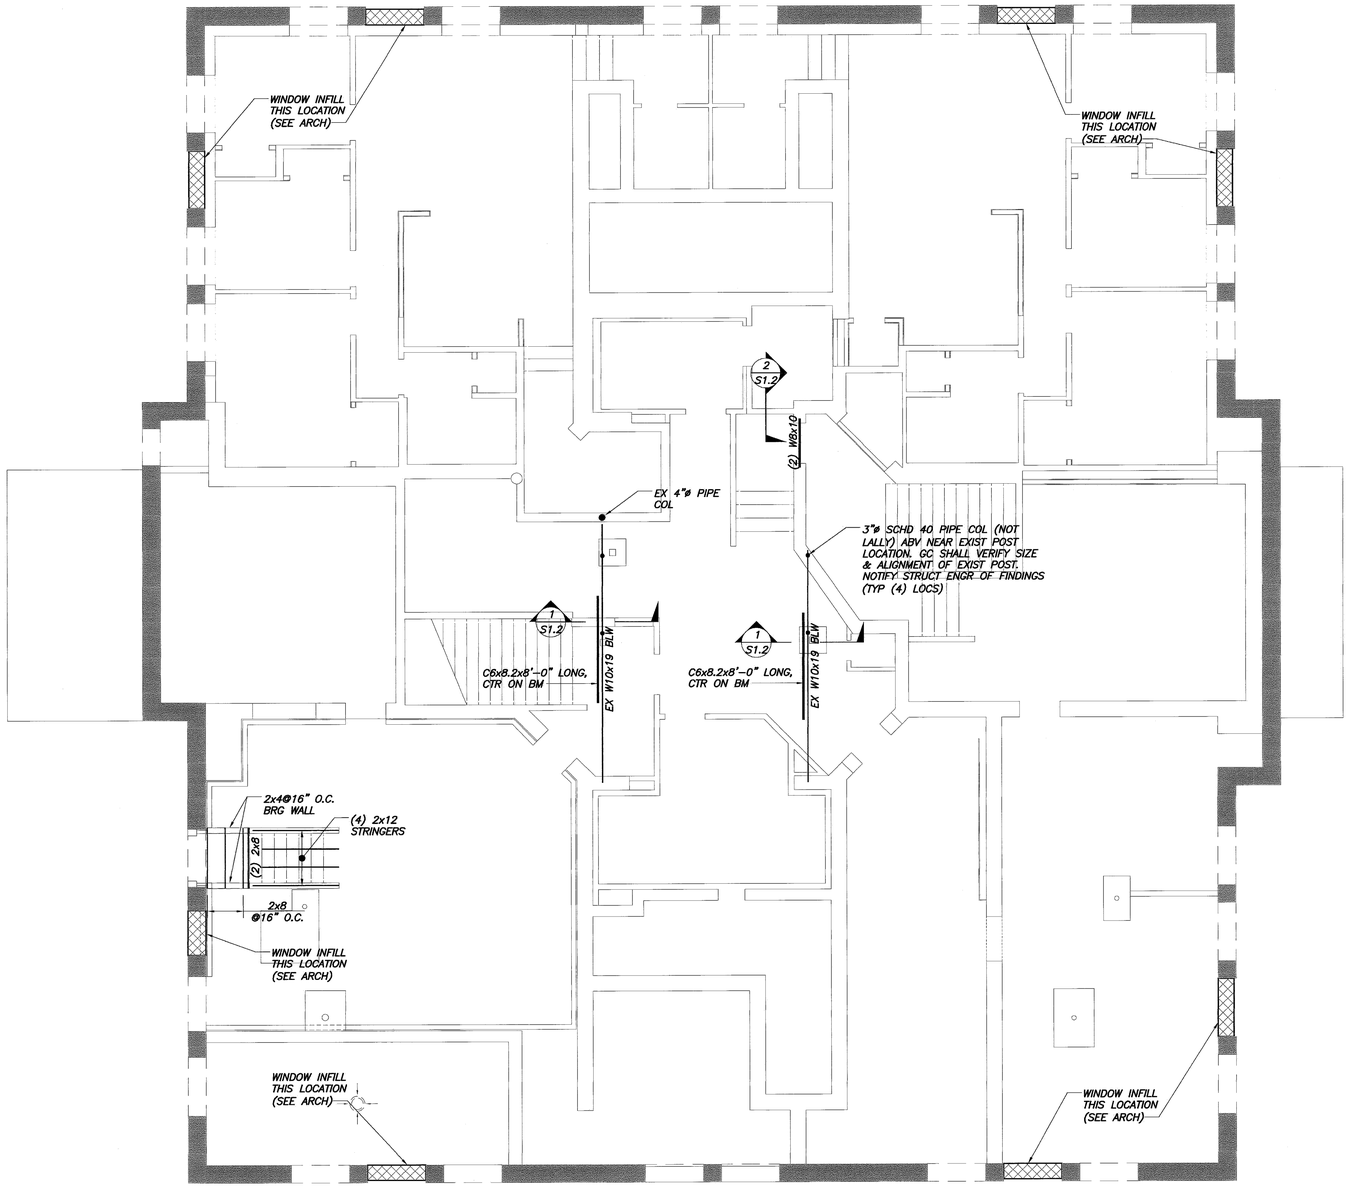

FIRST FLOOR FRAMING PLAN

3/32"=1'-0"

NOTES:

1. ▨ INDICATES WINDOW INFILL, COORD ALL WINDOW INFILL LOCATIONS W/ ARCH.

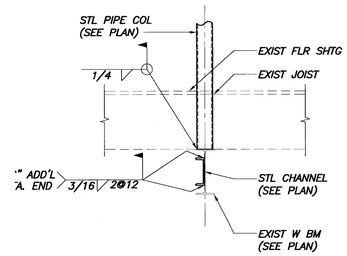

SECTION 1 / S1.2

3/4"=1'-0"

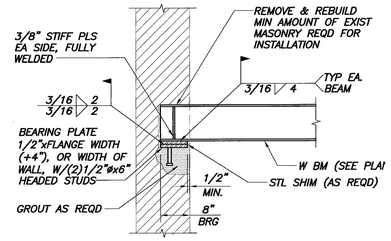

SECTION 2 / S1.2

3/4"=1'-0"

CWS Architects

Architecture
Space Planning
Value Design

434 Cumberland Avenue
Portland, ME 04101
Phone: (207)774-4441
Fax: (207)774-4016
www.CWSarch.com

STATE OF MAINE
PAUL B. BECKER
NO. 6554
REGISTERED PROFESSIONAL ENGINEER

Owner:

Avesta Munjoy Commons, LP.

307 Cumberland Ave.
Portland, Maine 04101
TEL. 207-553-7780

Client:

Munjoy Commons Apartments

Portland, Maine

BECKER
structural engineers, inc.
75 York Street
Portland, ME 04101-4701
Tel 207-879-1838
Fax 207-879-1822
info@beckerstructures.com
www.beckerstructures.com

Project No: 07429

Drawing Title:

EMERSON FIRST FLOOR FRAMING PLAN

Scale: AS NOTED

Date: AUGUST 28, 2009

Revisions:

Drawing Number:

EMERSON S1.2