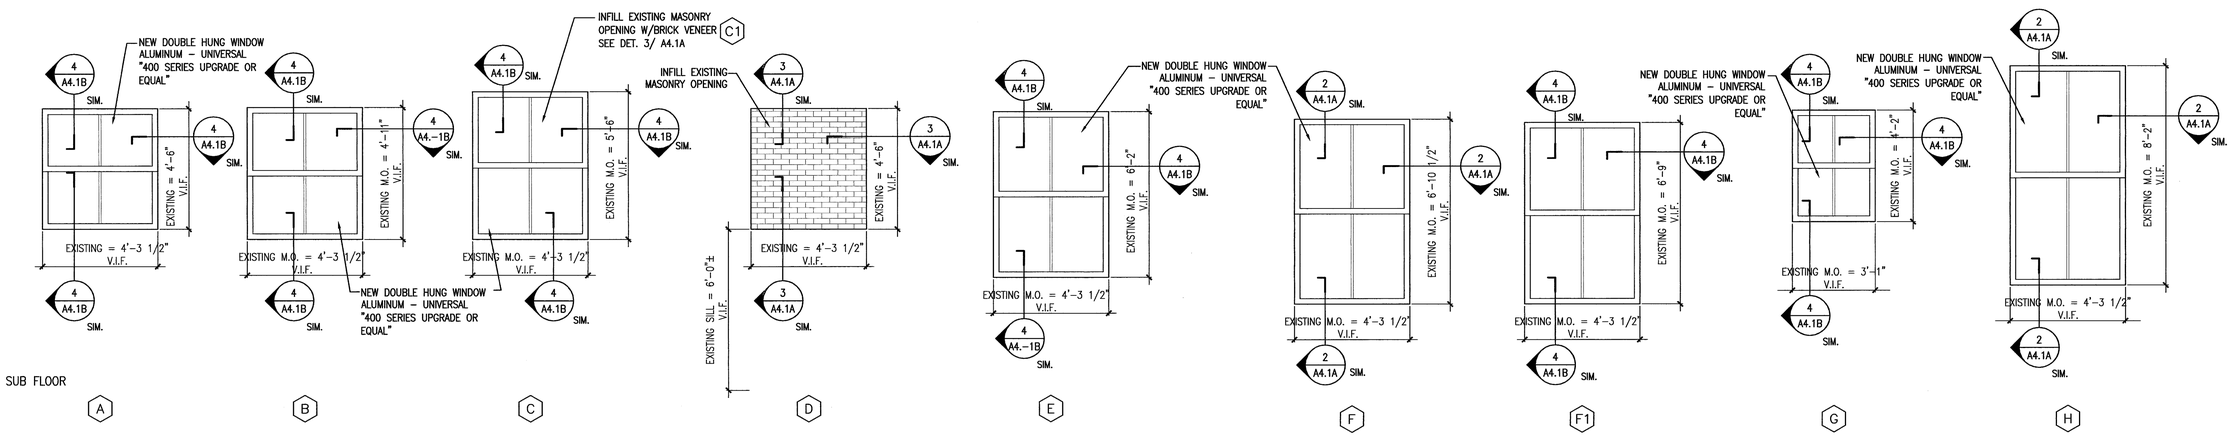

1 WINDOW ELEVATIONS

REFERENCED FROM:

SCALE: 3/8" = 1'-0"

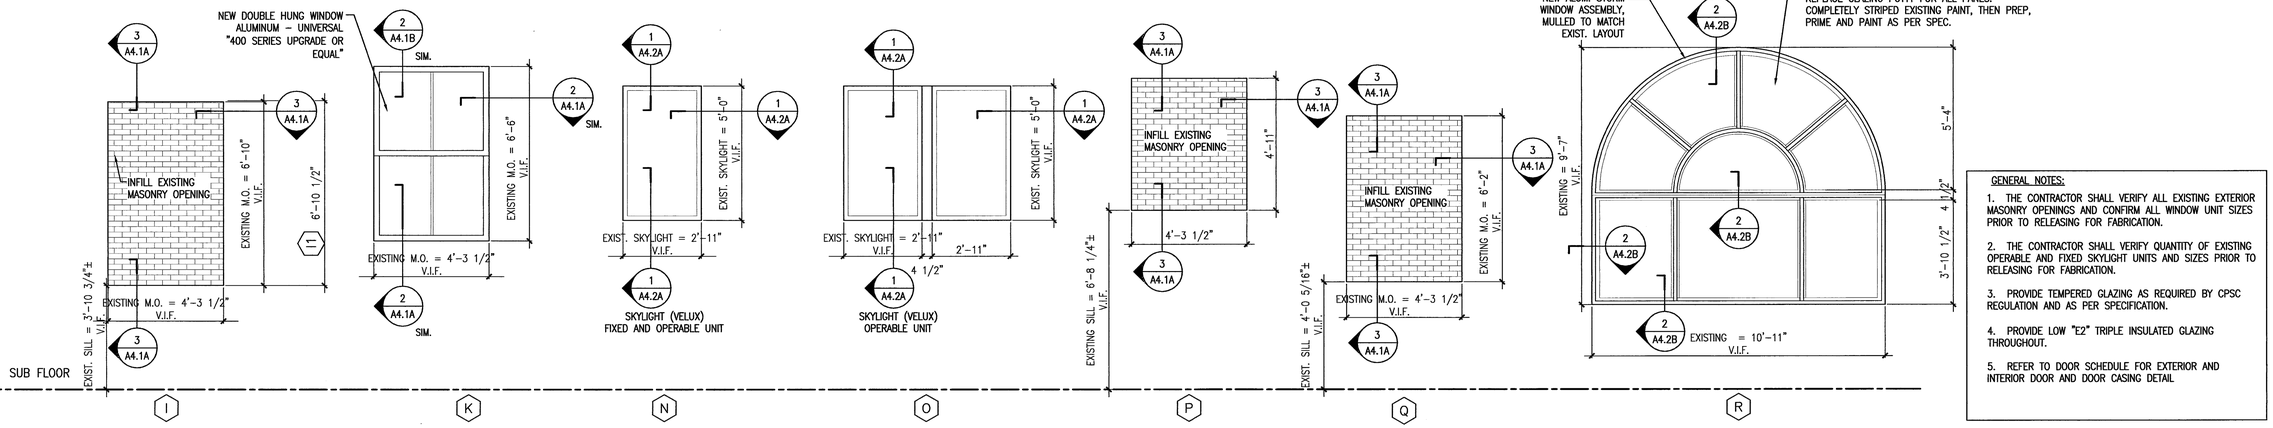

GENERAL NOTES:

1. THE CONTRACTOR SHALL VERIFY ALL EXISTING EXTERIOR MASONRY OPENINGS AND CONFIRM ALL WINDOW UNIT SIZES PRIOR TO RELEASING FOR FABRICATION.
2. THE CONTRACTOR SHALL VERIFY QUANTITY OF EXISTING OPERABLE AND FIXED SKYLIGHT UNITS AND SIZES PRIOR TO RELEASING FOR FABRICATION.
3. PROVIDE TEMPERED GLAZING AS REQUIRED BY CPSC REGULATION AND AS PER SPECIFICATION.
4. PROVIDE LOW "E2" TRIPLE INSULATED GLAZING THROUGHOUT.
5. REFER TO DOOR SCHEDULE FOR EXTERIOR AND INTERIOR DOOR AND DOOR CASING DETAIL

2 WINDOW AND SKYLIGHT ELEVATIONS

REFERENCED FROM:

SCALE: 3/8" = 1'-0"

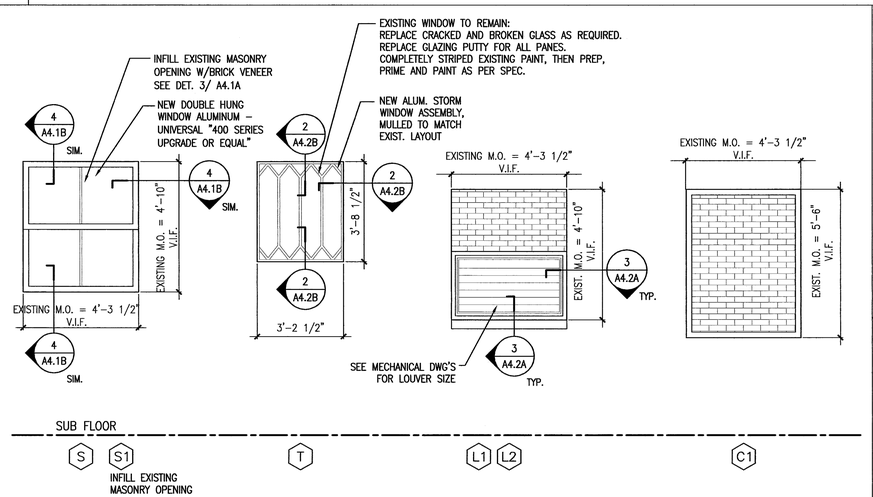

3 WINDOW AND DOOR ELEVATIONS

REFERENCED FROM:

SCALE: 3/8" = 1'-0"

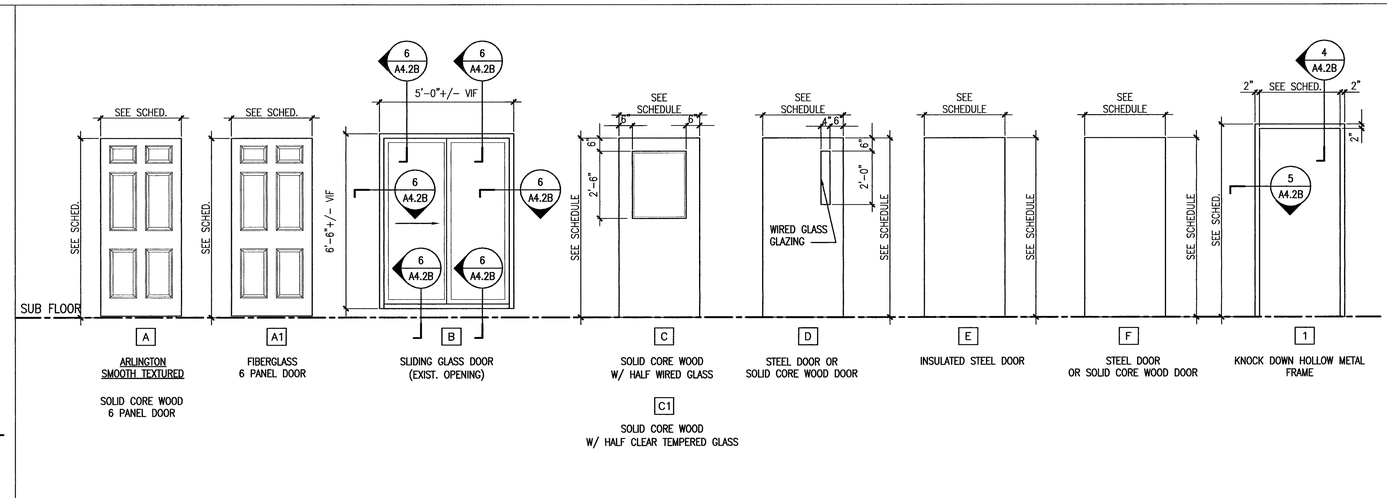

4 DOOR AND DOOR FRAME ELEVATIONS

REFERENCED FROM:

SCALE: 3/8" = 1'-0"

CWS Architects

Architecture
Space Planning
Value Design

434 Cumberland Avenue
Portland, ME 04101
Phone: (207)774-4441
Fax: (207)774-4016
www.CWSarch.com

REGISTERED ARCHITECT BENEDICT W. WALTER NO. 1947 STATE OF MAINE

Owner:

Avesta Munjoy Commons, LP.

307 Cumberland Ave.
Portland, Maine 04101
TEL. 207-553-7780

Client:

Munjoy Commons Apartments

Portland, Maine

Project No: 07429

Drawing Title:

EMERSON WINDOW AND DOOR ELEVATIONS

Scale: 3/8" = 1'-0"

Date: August 28, 2009

Revisions:

Drawing Number:

EMERSON A4.0