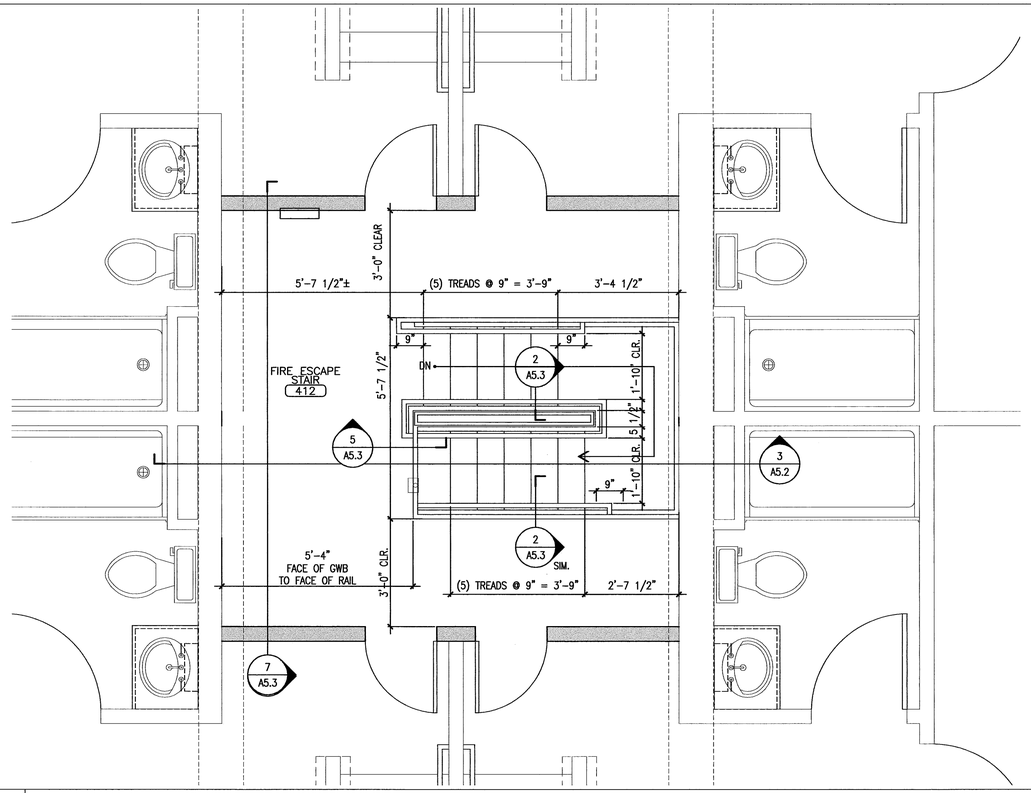

1 FIRE ESCAPE STAIR - FOURTH FLOOR PLAN

REFERENCED FROM:

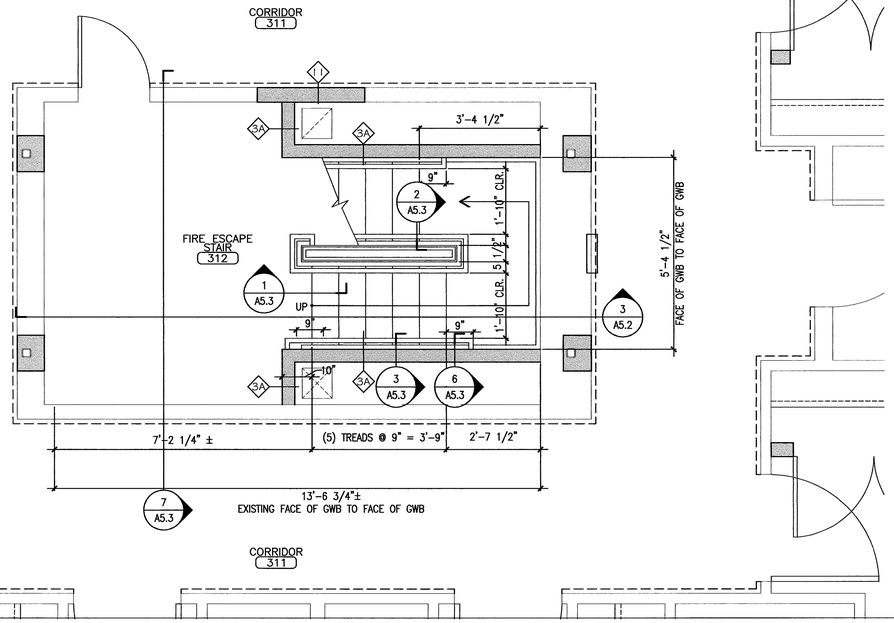

2 FIRE ESCAPE STAIR - THIRD FLOOR PLAN

REFERENCED FROM:

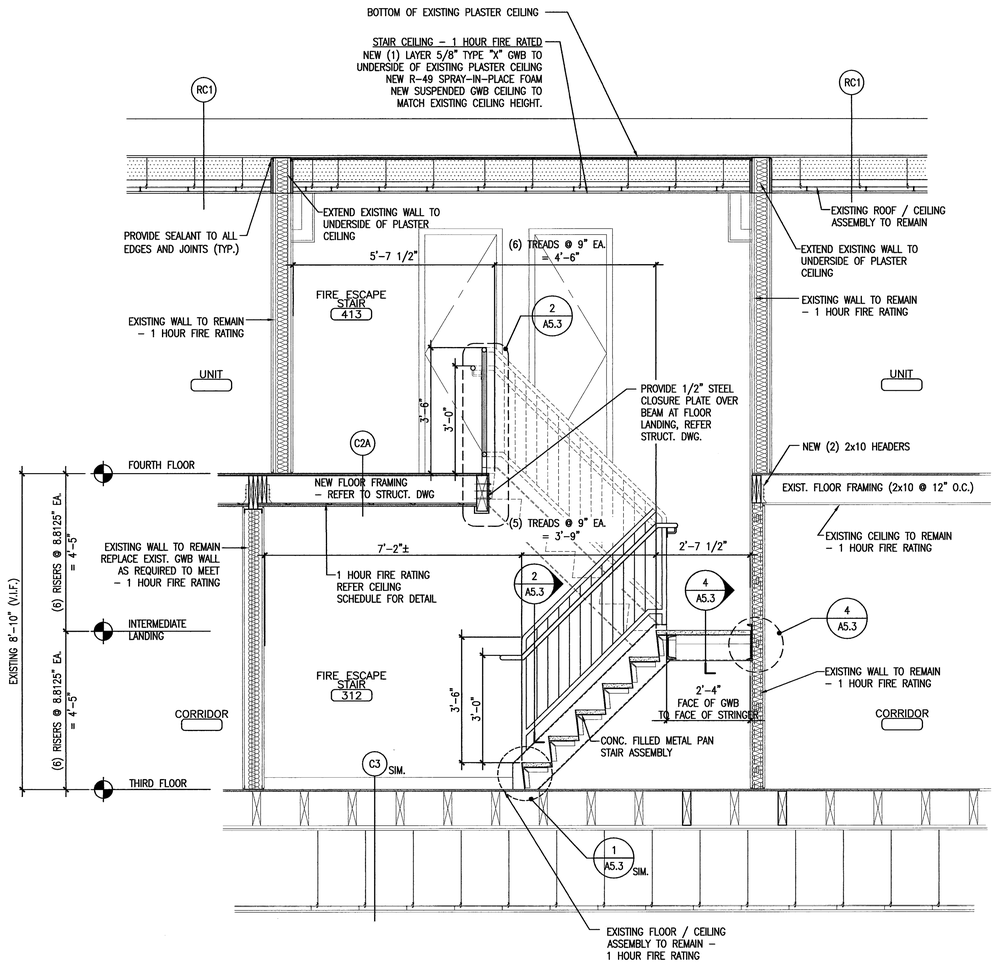

3 SECTION @ FIRE ESCAPE STAIR

REFERENCED FROM:

SCALE: 1/2 = 1'-0"

CWS Architects

Architecture
Space Planning
Value Design

434 Cumberland Avenue
Portland, ME 04101
Phone: (207)774-4441
Fax: (207)774-4016

www.CWSarch.com

REGISTERED ARCHITECT BENEDICT B. MUNTER NO. 1947 STATE OF MAINE

Owner:

Avesta Munjoy Commons, LP.

307 Cumberland Ave.
Portland, Maine 04101
TEL. 207-553-7780

Client:

Munjoy Commons Apartments

Portland, Maine

Project No: 07429

Drawing Title:

EMERSON FIRE ESCAPE STAIR PLANS & SECTIONS

Scale: AS NOTED

Date: August 28, 2009

Revisions:

Drawing Number:

EMERSON A5.2