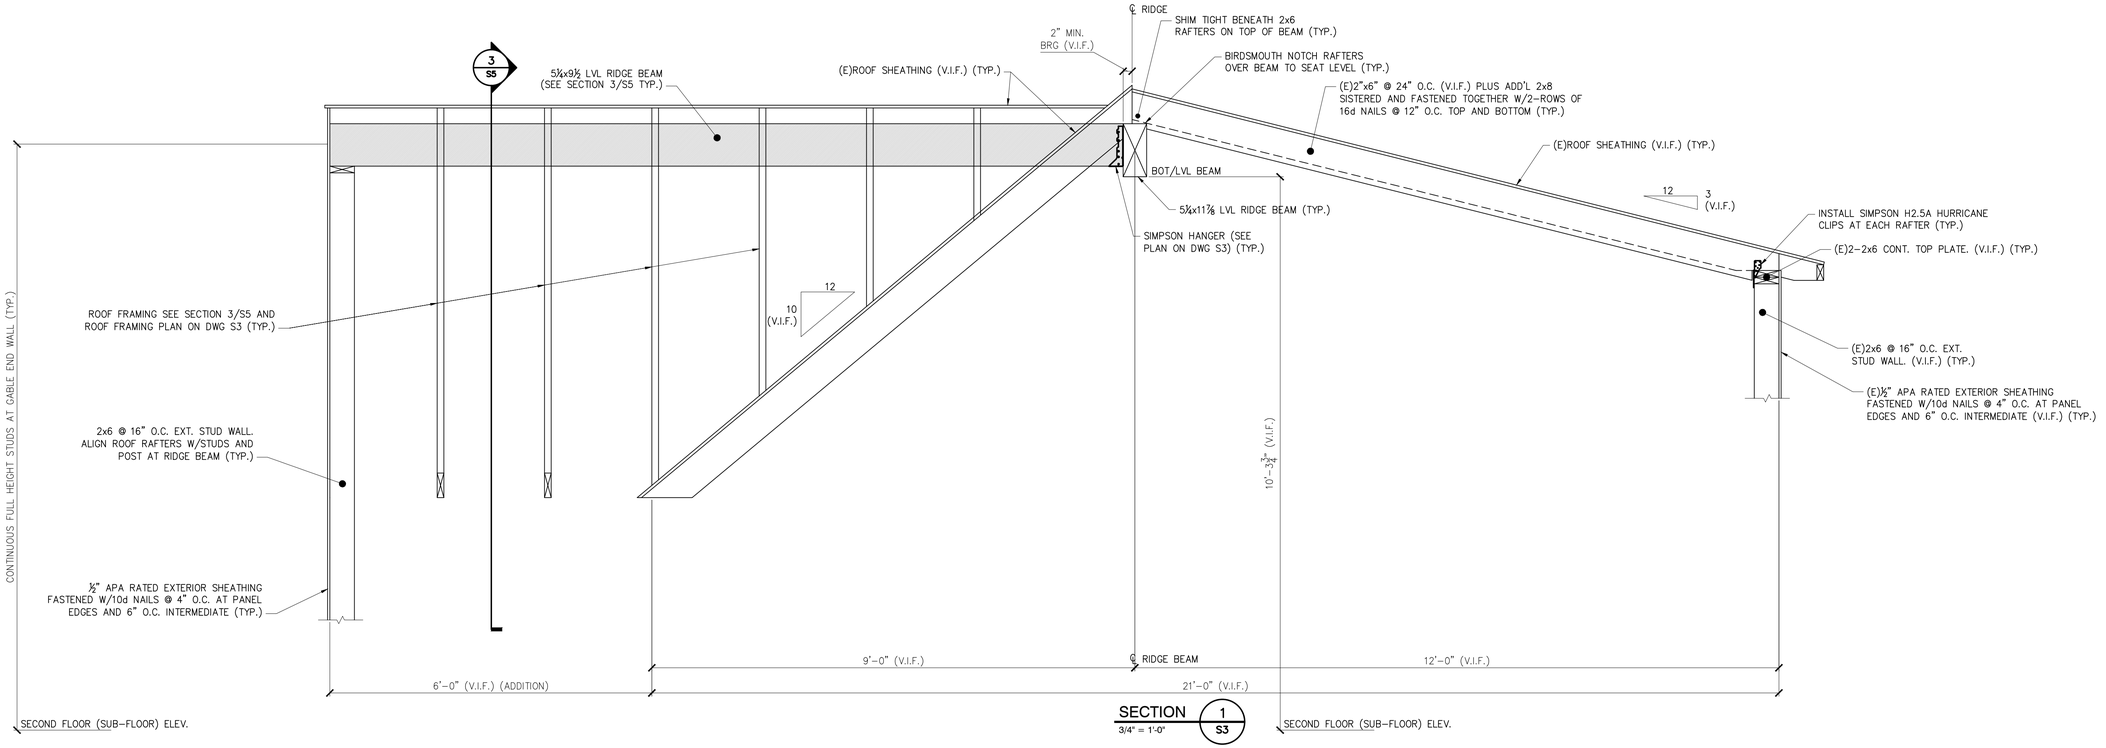

SECTION 1 / S3
3/4" = 1'-0"

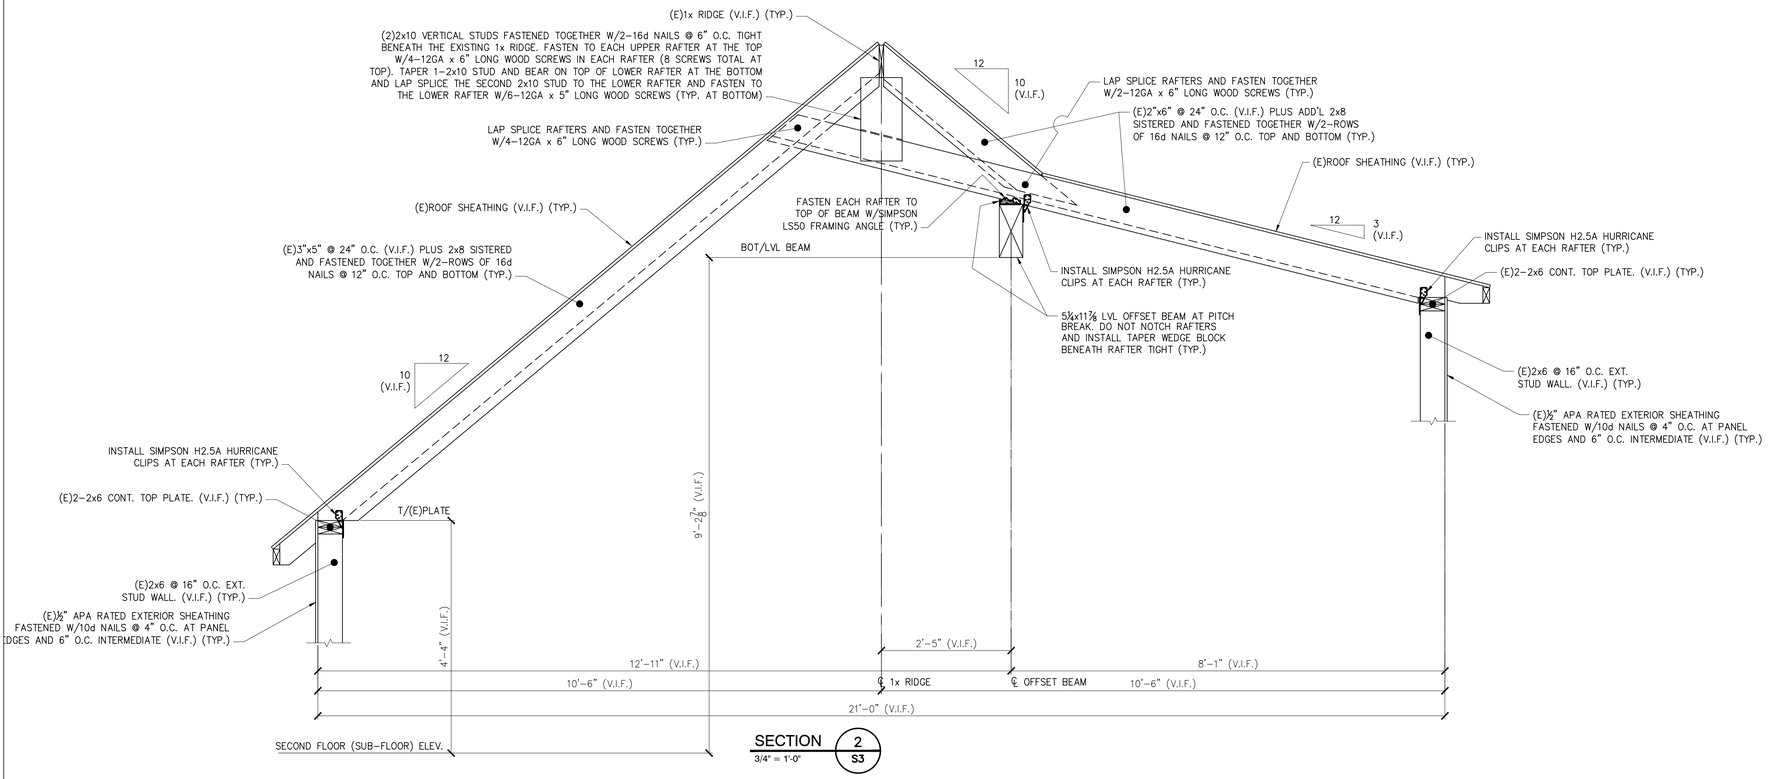

SECTION 2 / S3
3/4" = 1'-0"

4 feet

THESE DRAWINGS HAVE BEEN DEVELOPED BY L&L STRUCTURAL ENGINEERING SERVICES, INC. FOR THE TITLED SET ONLY. THE DRAWINGS ARE THE SOLE PROPERTY OF L&L ENGINEERING SERVICES, INC. AND THEY SHALL NOT BE USED, LENT, COPIED OR ALTERED WITHOUT THE WRITTEN CONSENT OF L&L STRUCTURAL ENGINEERING SERVICES, INC.

L & L STRUCTURAL ENGINEERING SERVICES, INC.
SIX Q STREET
SOUTH PORTLAND, MAINE 04106
PHONE: (207) 767-4830
FAX: (207) 799-5432
EMAIL: JLEASURE@LL-ENG.COM

STATE OF MAINE
JOSEPH H. LEASURE
No. 6242
LICENSED PROFESSIONAL ENGINEER

rev.	date	description	appr'd

designed by: JHL
drawn by: RJW
checked by: JHL
scale: AS NOTED
date: 02/10/2016
plot date: 02/10/2016
project # 2015-148

RESIDENTIAL BUILDING LOCATED AT
65 MERRILL STREET
PORTLAND, ME

BUILDING RENOVATION
SECTIONS AND DETAILS

S4