319-8020
Ottavio and Kathryn Lattanzi
65 Merrill Street
Portland, Maine 04101

Existing Foundation
1/4" = 1'-0" 10/28/2015

Notes:
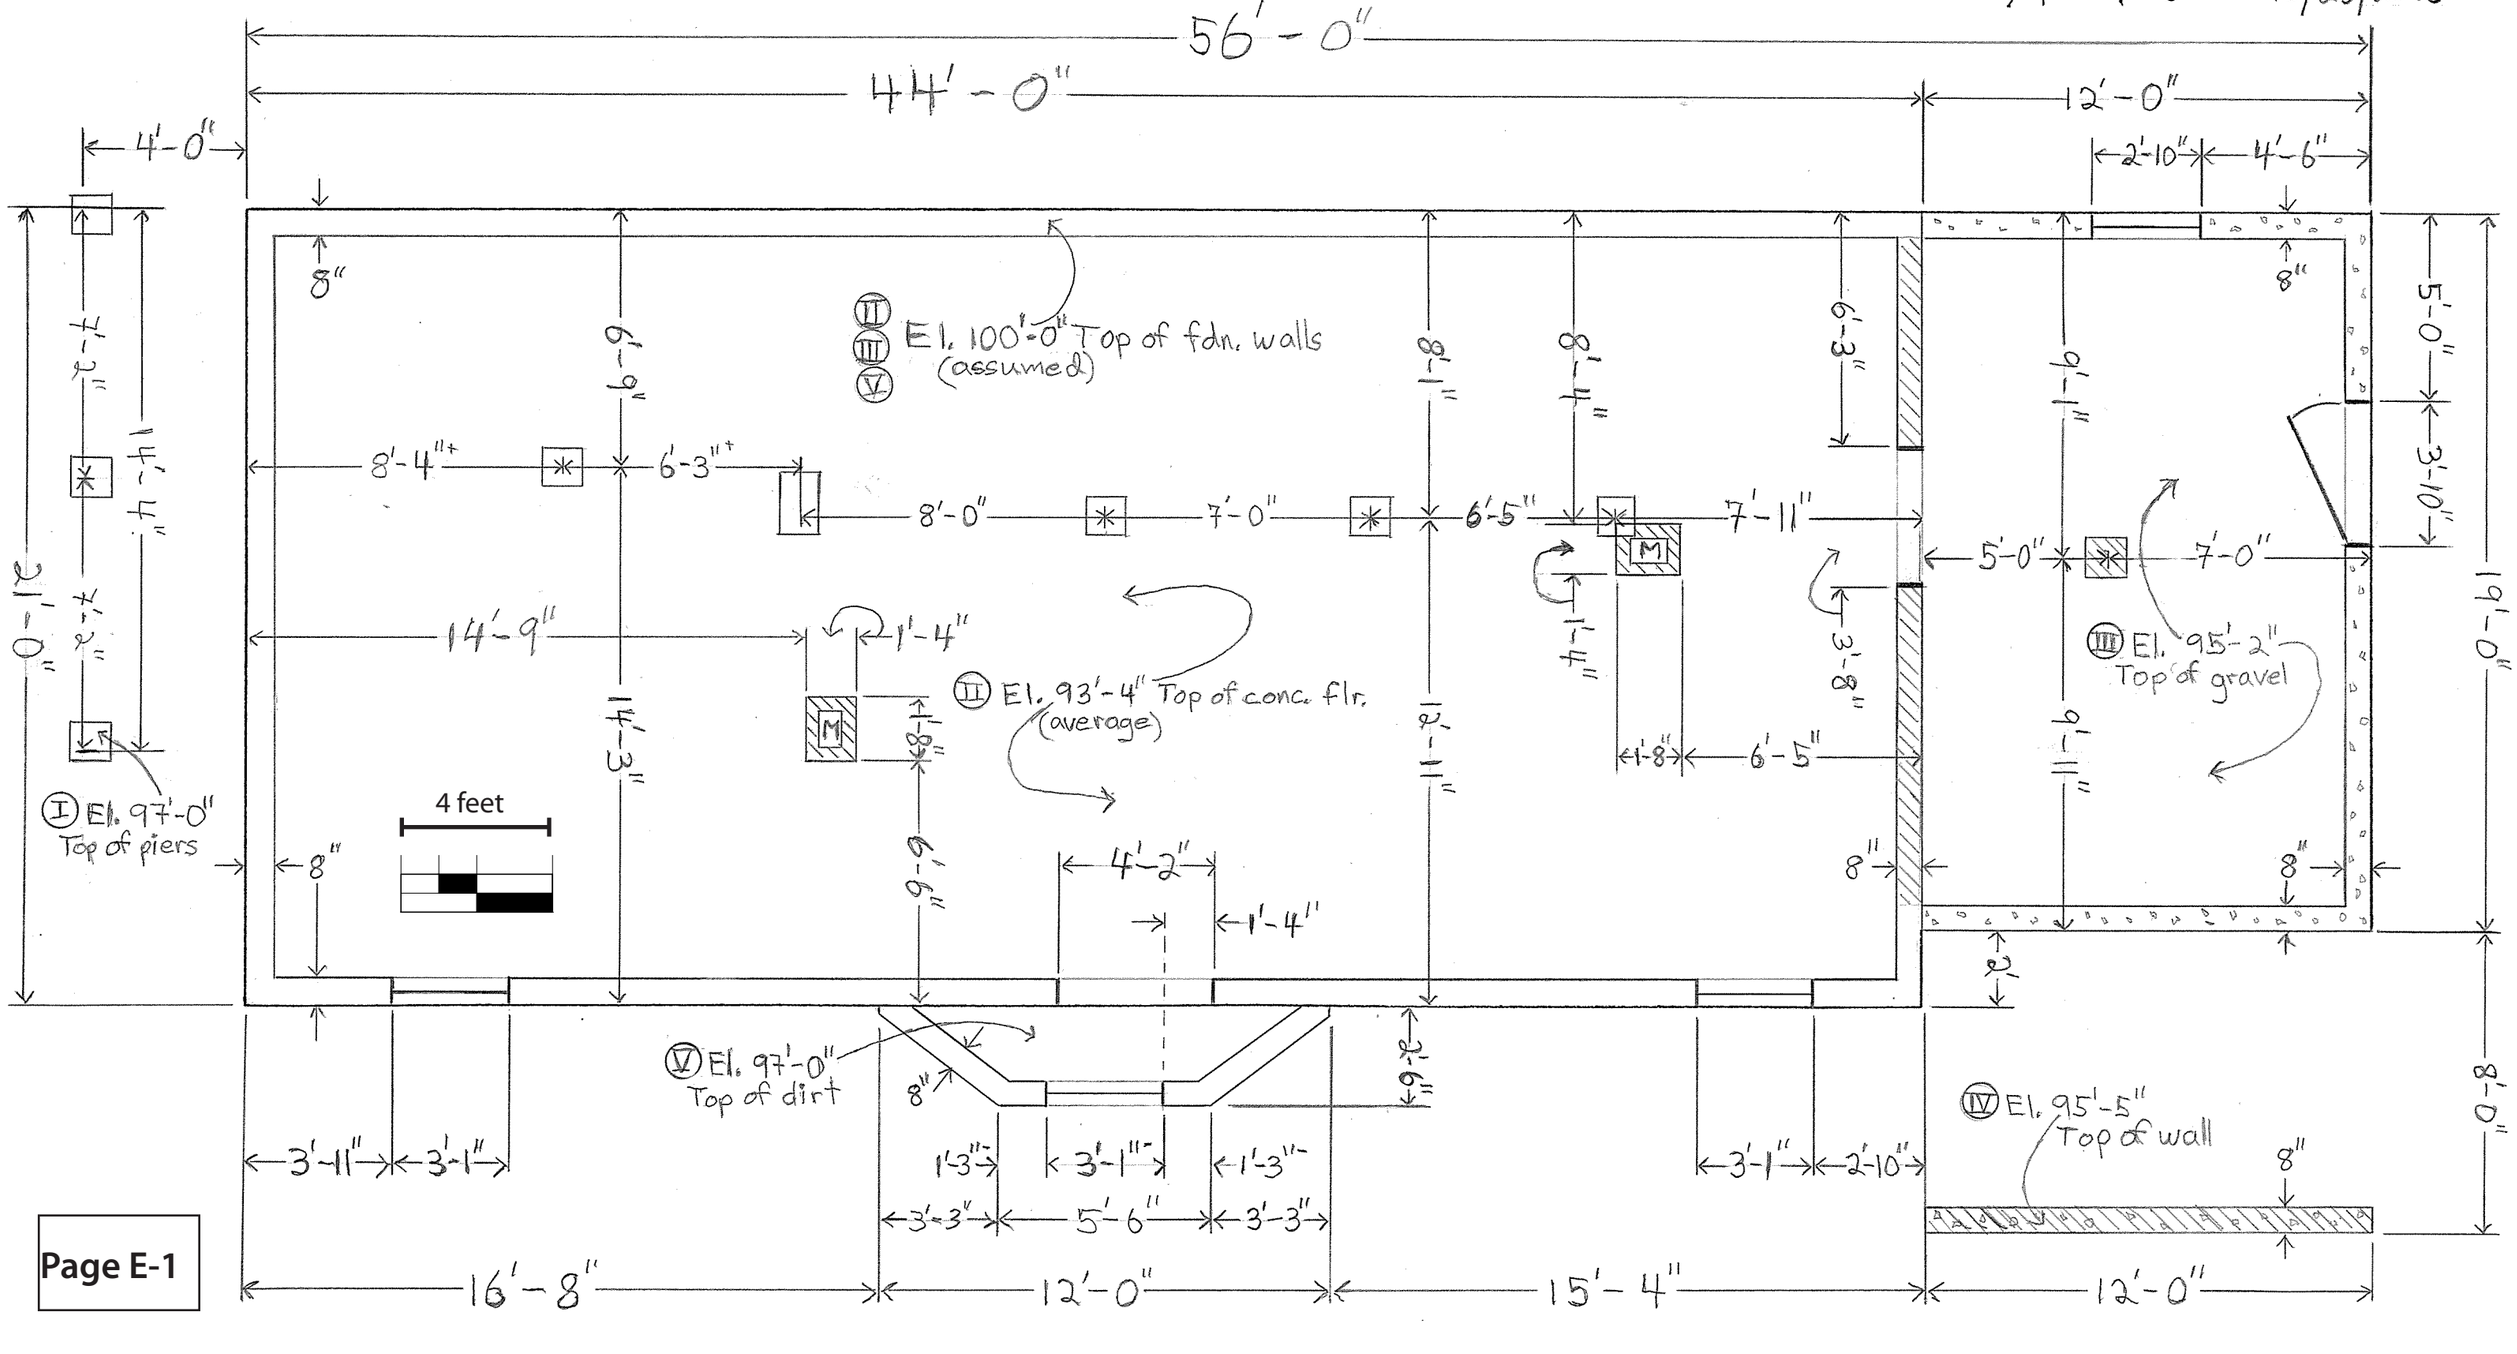
(I) Covered Porch Piers
(II) Original Basement - double brick wall on rock rubble base - concrete floor over concrete pads (80" average hgt.)
(III) Ell Addition (1947) - poured concrete wall - crawl space w/gravel surface (4'-10" hgt.)
(IV) Deck - continuous concrete wall supporting posts and beam
(V) Bay Window Foundation - double brick walls over rubble base - crawl space w/ dirt surface (3'-0" hgt.)
▨ to be removed