


2 SOUTH ELEVATION

0 4'-0" SCALE: 1/4" = 1'-0"

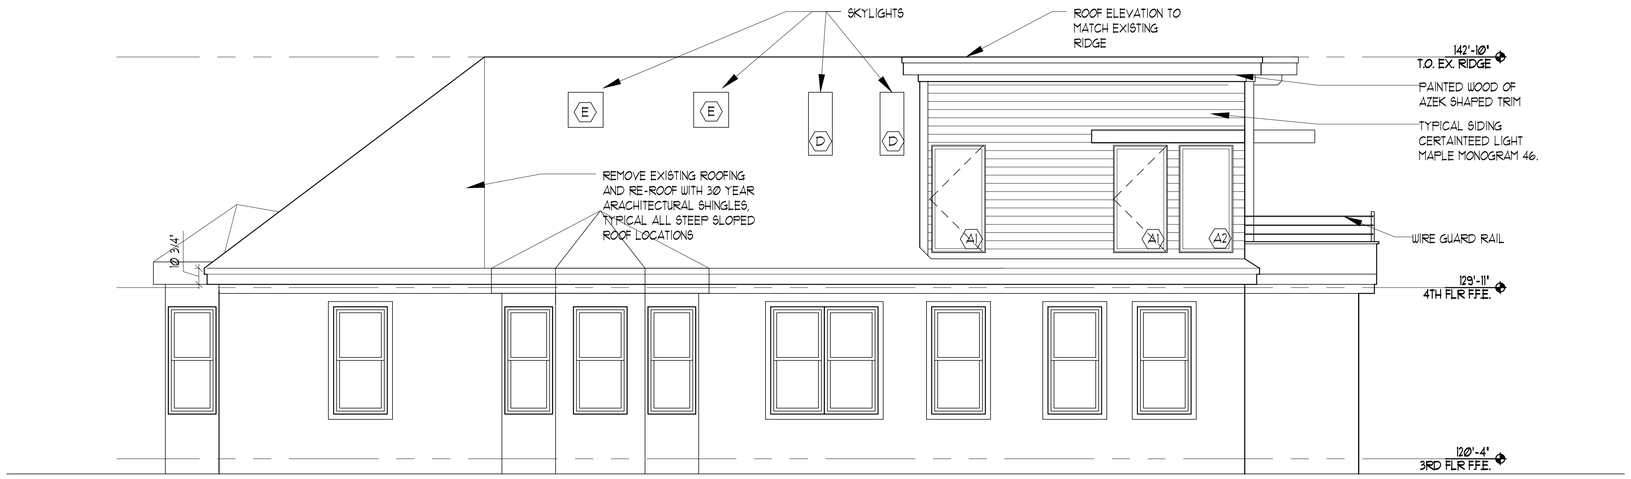


1 NORTH ELEVATION

0 4'-0" SCALE: 1/4" = 1'-0"

ISSUED FOR PERMIT

COPYRIGHT: Reuse or reproduction of the contents of this document is not permitted without written permission of PORT CITY ARCHITECTURE PA

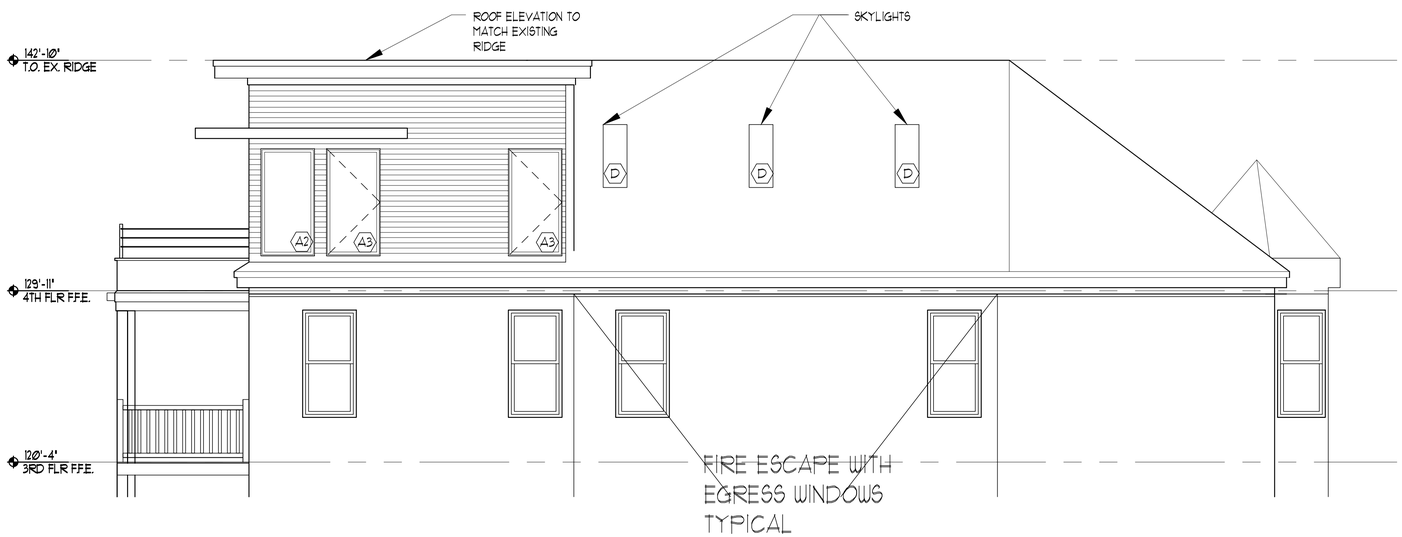IF THIS SHEET IS NOT 24 X 36 IT IS A REDUCED SCALE PRINT – SCALE ACCORDINGLY
1"=1' 3/4"=1' 1/2"=1' 1/4"=1' 1/8"=1' 1/16"=1'
SCALE

PORT CITY ARCHITECTURE
65 NEWBURY STREET
PORTLAND, ME 04101
207.761.9000
fax: 207.761.2010
info@portcityarch.com

NOTE TO GC'S: REFER TO OWNER'S SCOPE OF WORK DOCUMENT PRIOR TO PROVIDING A COST ESTIMATE

Piergrossi/Coyne
RESIDENCE
125 MORNING STREET
PORTLAND, MAINE

| # | DATE | DESCRIPTION |
|---|---|---|

REVISIONS

Date Issued: 03/01/10
Project Number: 10003
Drawing Scale: 1/4" = 1'-0"

SHEET NAME
PROPOSED ELEVATIONS

Drawn By: JAP
Checked By: JCC

A2.2