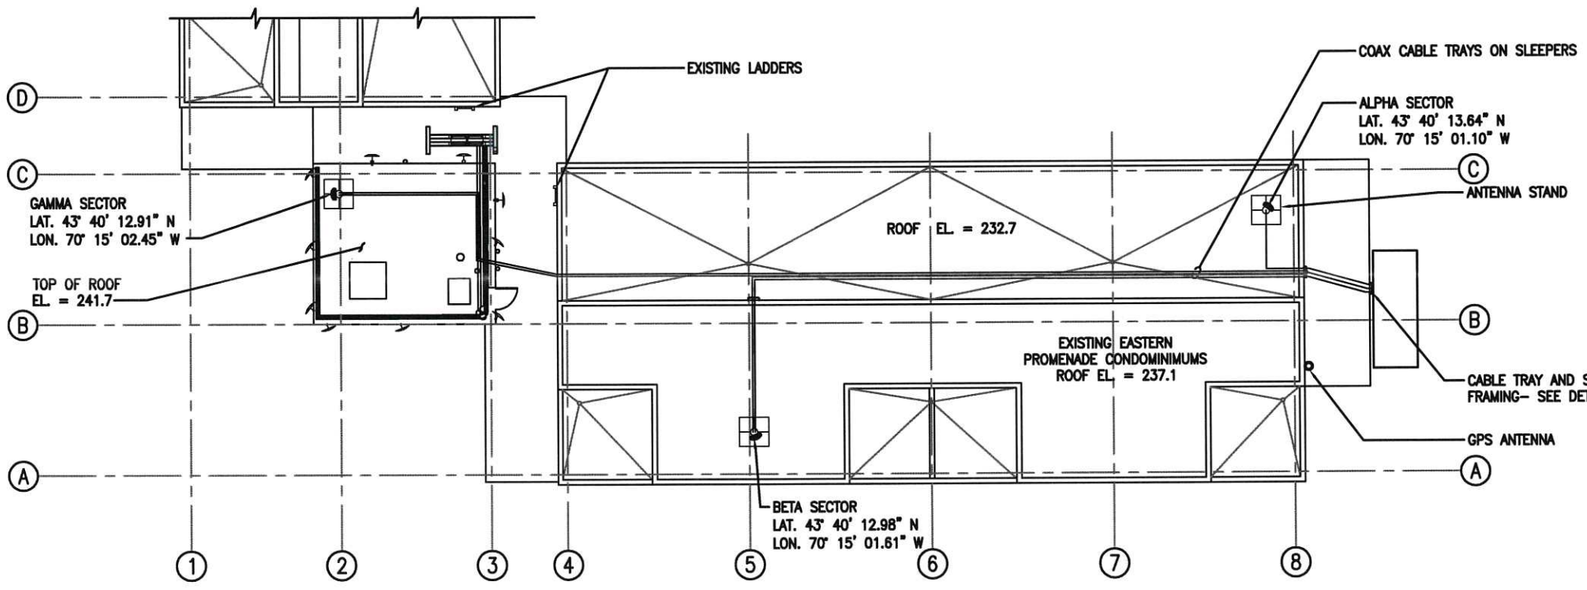

ROOFTOP PLAN

SCALE: N.T.S.

PLANS PREPARED FOR:

U S Cellular
We connect with you
10 Corporate Drive, Suite 210, Bedford, NH 03110

PROJECT INFORMATION

853332 - PROMENADE EAST
340 EASTERN PROMENADE
PORTLAND, ME 04101
(CUMBERLAND COUNTY)

PLANS PREPARED BY:

amec
511 Congress Street Suite 200, Portland ME 04101
P: (207) 775-5401 F: (207) 772-4762 www.amec.com

PROJECT COORDINATION & MANAGEMENT:

KJK Wireless, LLC
127 Ridge Road, Nashua, NH 03062
Phone: (603) 888-8974

SEAL

STATE OF MAINE
MICHAEL S. DELETETSKY
No. 5023
LICENSED
PROFESSIONAL ENGINEER
30 Sept 2014

REV	DATE	ISSUED FOR
0	9/30/14	ISSUED FOR CONSTRUCTION

PROJECT NO: 3618148348

DRAWN BY: CBM

RELEASED BY: MSD

SHEET TITLE

ROOFTOP PLAN

SHEET NUMBER	REVISION:
C-2	0