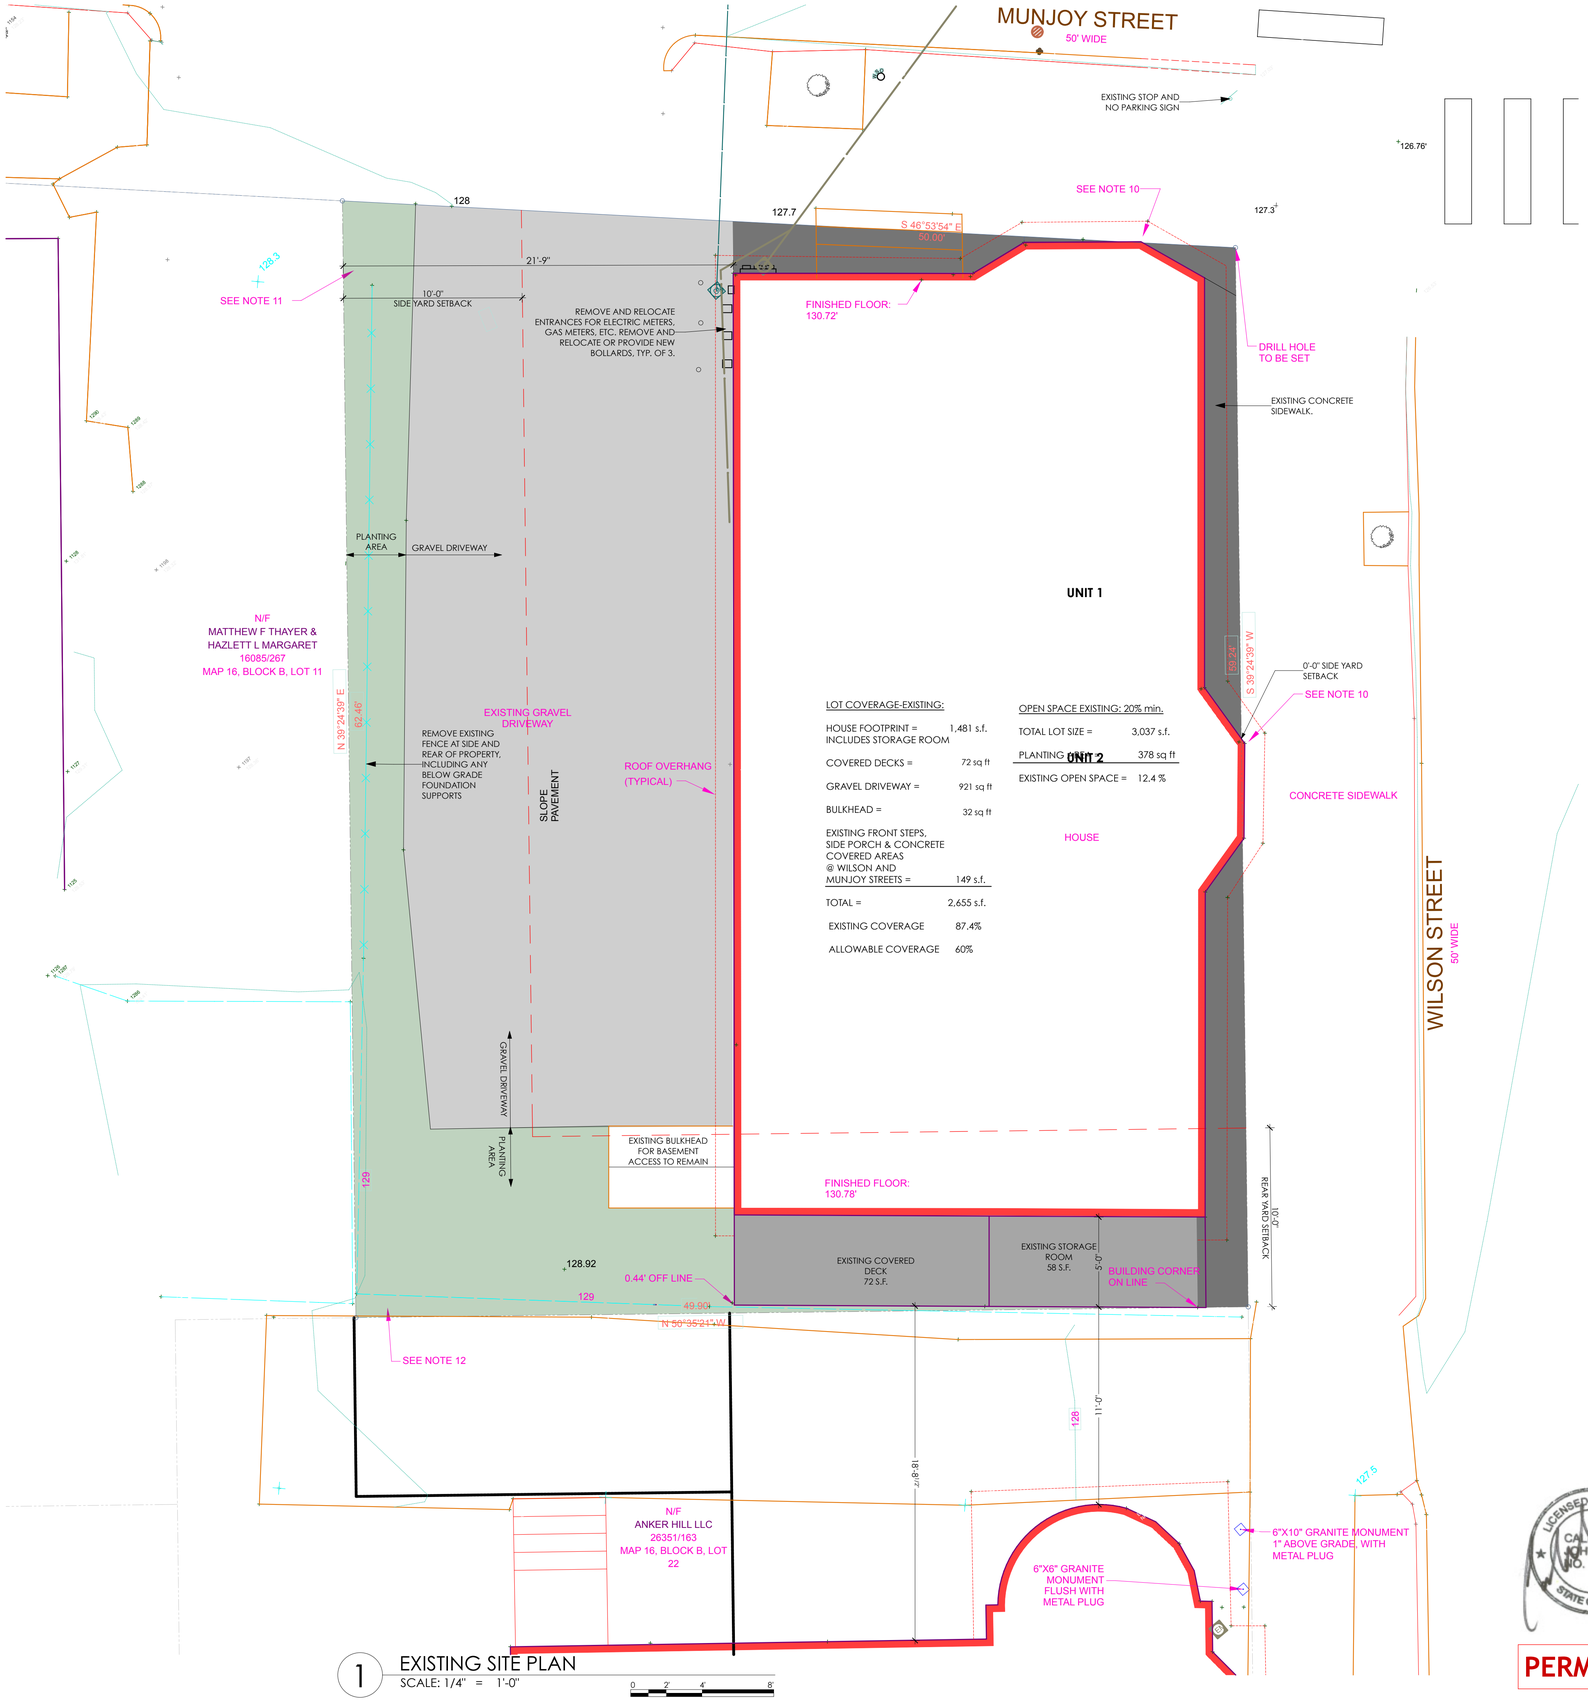

1 EXISTING SITE PLAN
SCALE: 1/4" = 1'-0"

CALEB JOHNSON
ARCHITECTS + BUILDERS
265 MAIN STREET, SUITE 201 BIDDEFORD, ME 04005
T: 207.283.8777 F: 207.283.8778 CJAB.ME

STUDIO MANAGER:
PROJECT ARCHITECT:

CHANGES THIS ISSUE:

ID	DESCRIPTION

ISSUE NUMBER
CHANGE NUMBER
XX
CHXX

SUBMISSIONS:

ISSUE	DATE	DESCRIPTION

CONSULTANTS:
#STRUCTURAL ENGINEER:
#STRUCTURAL INTEGRITY CONSULTING ENGINEERS, INC
#77 OAK STREET, PORTLAND, ME 04101
#AARON JONES

DRAFTSPERSON: Michael Chestnutt
DATE OF ISSUE: 5/23/17
PROJECT STATUS: PRELIMINARY DESIGN

GRISANTI - MUNJOY ST
SUSAN GRISANTI
60 MUNJOY ST PORTLAND ME 04101

LICENSED ARCHITECT
CALEB M. JOHNSON
NO. 2919
STATE OF MAINE

PERMIT SET

EXISTING SITE PLAN
SP-01

/Volumes/Network Files/CJAB/PROJECTS/B COMMERCIAL STUDIO/1 Current Projects/Grisanti Munjoy St/1 DESIGN/DRAWINGS/5 CD/ARCHICAD/Grisanti CD NEW EXIT STAIR OPTION 2 4.27.17.pln