COPYRIGHT: Reuse or reproduction of the contents of this document is not permitted without written permission of Bild Architecture LLC

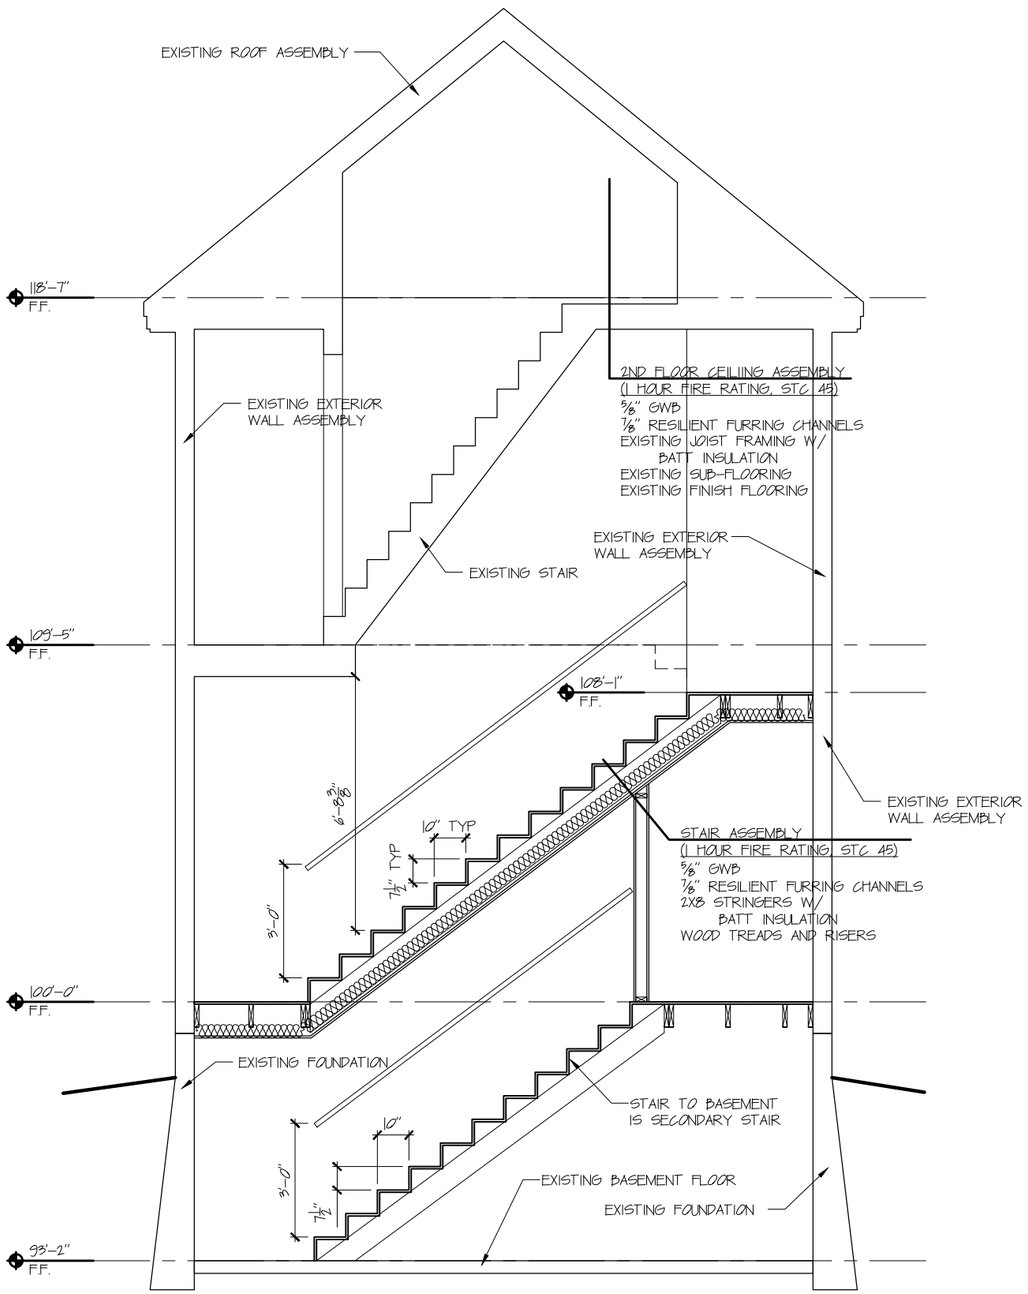

20 A1.1 A3.1 STAIR SECTION
0 4'-0" SCALE: 1/4" = 1'-0"

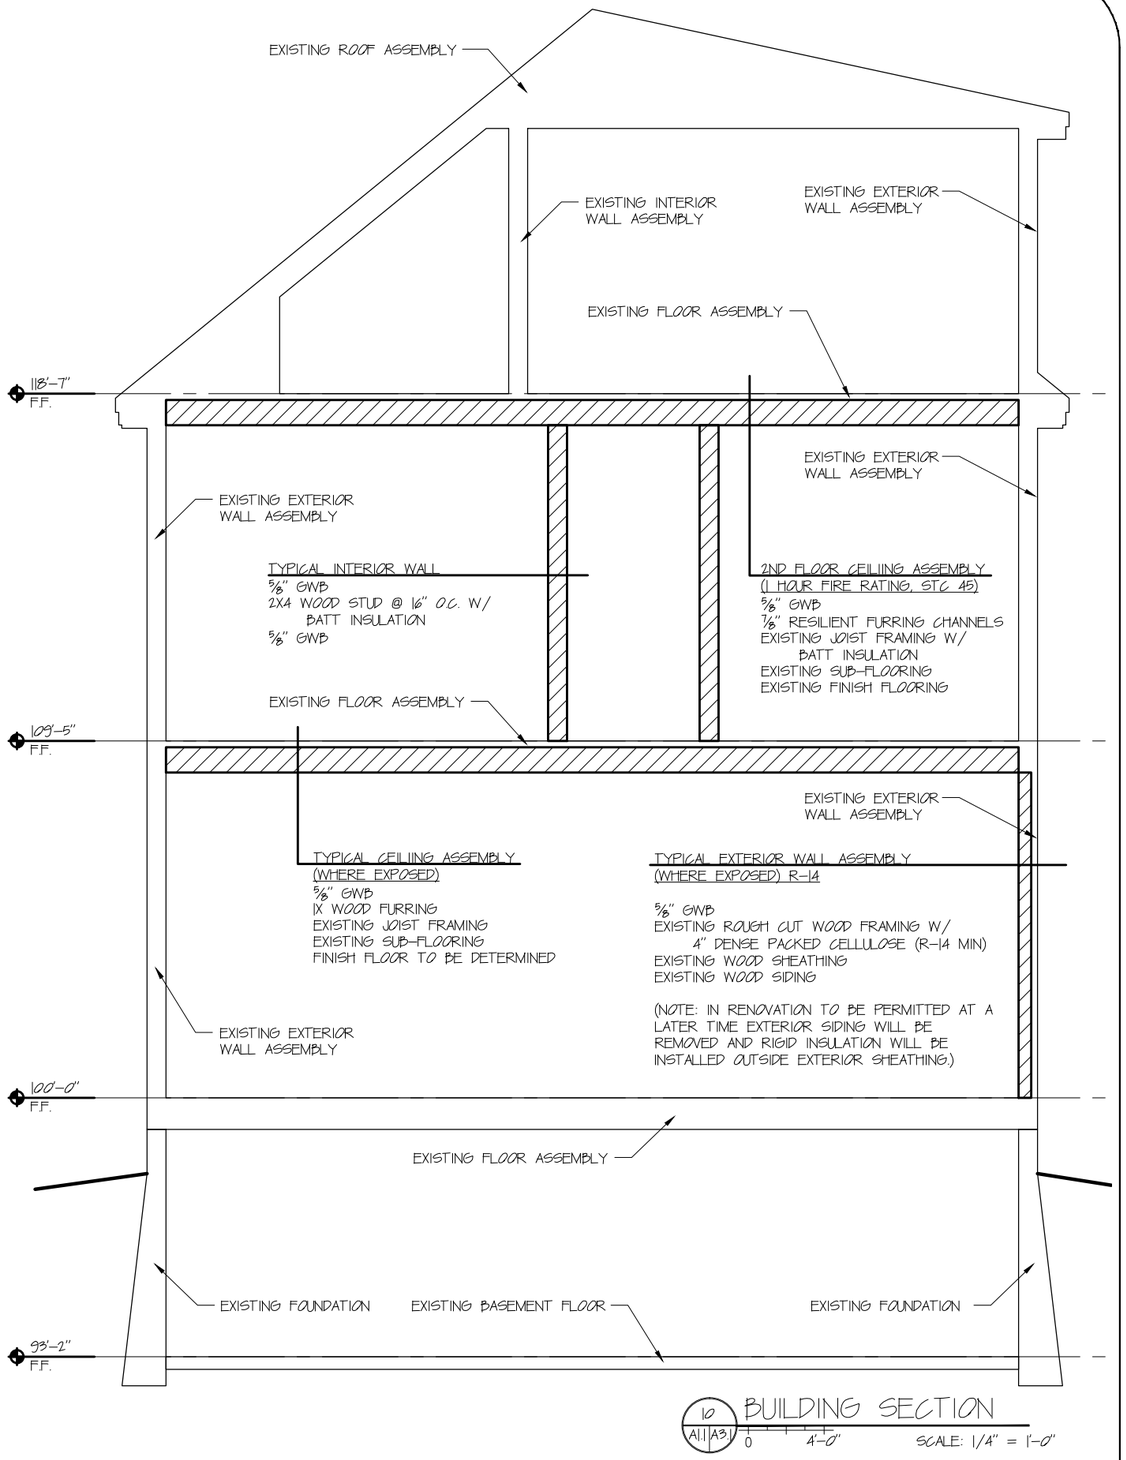

10 A1.1 A3.1 BUILDING SECTION
0 4'-0" SCALE: 1/4" = 1'-0"

Bild Architecture
PO Box 8235
Portland, ME 04104
207.408.0168
evan@bildarchitecture.com

PROJECT NO. 13006
PROJECT NAME 33 ATLANTIC STREET

DRAWN BY EAC
SHEET TITLE SECTIONS

ISSUE DATE 6/7/13
SHEET SCALE 1/8" = 1'-0"

A

3.1