RENOVATION NOTES:
ALL CONSTRUCTION TO CONFORM TO IRC 2012, NFPA 101 2012.
INSULATE ALL OPEN WALLS TO R-21 MINIMUM.
REPLACE ALL OLD WIRING AND LIGHTING FIXTURES.
REPLACE ALL PLUMBING.
REPLACE BOILER WITH NEW HIGH EFFICIENCY MODULATING GAS FIRED BOLER.
INSTALL NEW PANEL RADIATORS.
CONSULT WITH OWNER ON SAVING WOOD FLOORS WHERE POSSIBLE.
INFORM OWNER AND DESIGNER OF ANY STRUCTURAL DEFICIENCIES DISCOVERED DURING CONSTRUCTION.

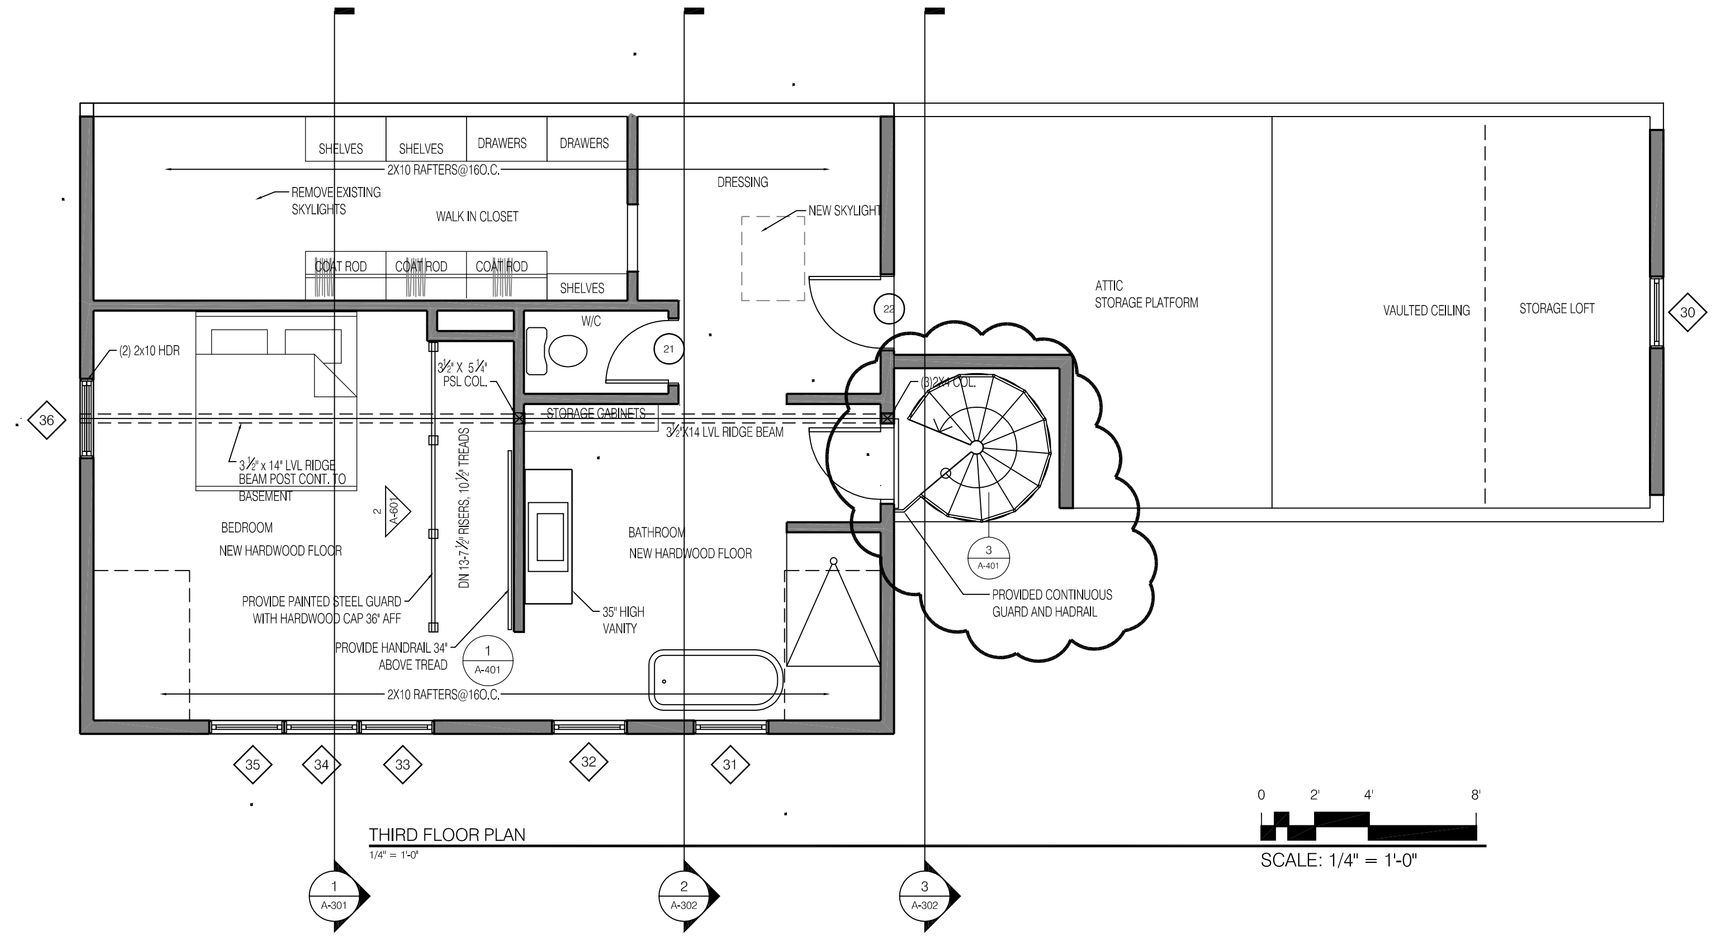

DOOR AND FRAME SCHEDULE

DOOR							
MARK	SIZE			MATL	GLAZING	FIRE RATING LABEL	NOTES
	WD	HGT	THK				
?	?	?	?	--	?	?	?
1	3'-0"	6'-8"	1 3/4"	--	TEMPERED INSULATED	--	--
3	2'-6"	6'-8"	1 3/8"	--	--	--	--
4	2'-4"	7'-0"	1 3/8"	--	--	--	--
5	2'-8"	6'-8"	1 3/8"	--	--	--	--
6	3'-6"	6'-8"	NA	--	--	--	Cased opening
7	2'-8"	6'-8"	1 3/4"	--	TEMPERED INSULATED	--	--
8	2'-8"	6'-8"	1 3/4"	--	TEMPERED INSULATED	--	--
9	6'-8"	7'-0"	NA	--	--	--	--
10	8'-0"	7'-0"	NA	--	--	--	Cased opening
11	2'-6"	6'-8"	1 3/8"	--	--	--	--
12	2'-6"	6'-8"	1 3/8"	--	--	--	--
13	2'-4"	6'-8"	1 3/8"	--	--	--	--
15	2'-6"	6'-8"	1 3/8"	--	--	--	--
16	2'-6"	6'-8"	1 3/8"	--	--	--	--
17	2'-6"	6'-8"	1 3/8"	--	--	--	--
18	2'-6"	6'-8"	1 3/8"	--	--	--	--
19	2'-8"	6'-8"	1 3/8"	--		--	--
20	2'-6"	6'-8"	1 3/8"	--	--	--	--
21	2'-4"	6'-8"	1 3/8"	--	--	--	--
22	2'-8"	5'-8"	1 3/8"	--	--	--	--

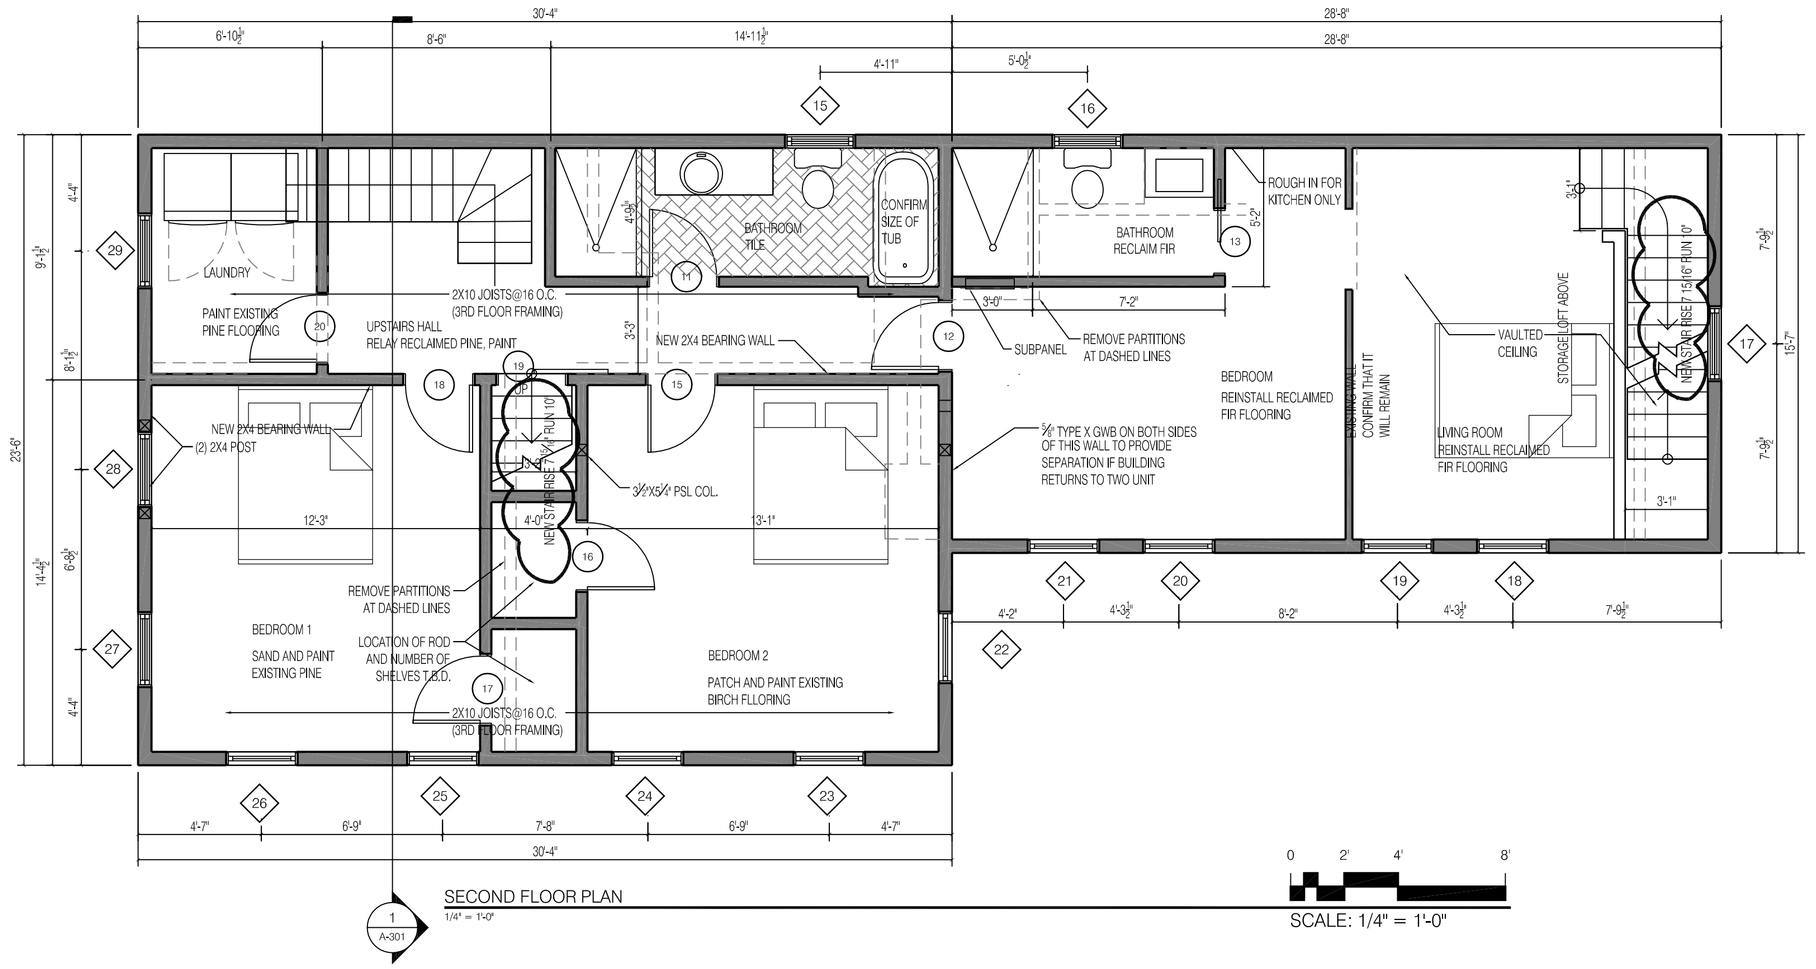

PROSPECT DESIGN
58 FORE ST. PORTLAND, ME
www.prospectdesign.me
T: 207 - 749 - 7400

29 ATLANTIC

SUSAN GRISANTI
75 Market Street, Suite 203, Portland, ME

PERMIT SET

SECOND AND THIRD FLOOR PLANS

SHEET TITLE

REVISION

DRAWN BY: BB

DATE: June 20, 2014

A-102