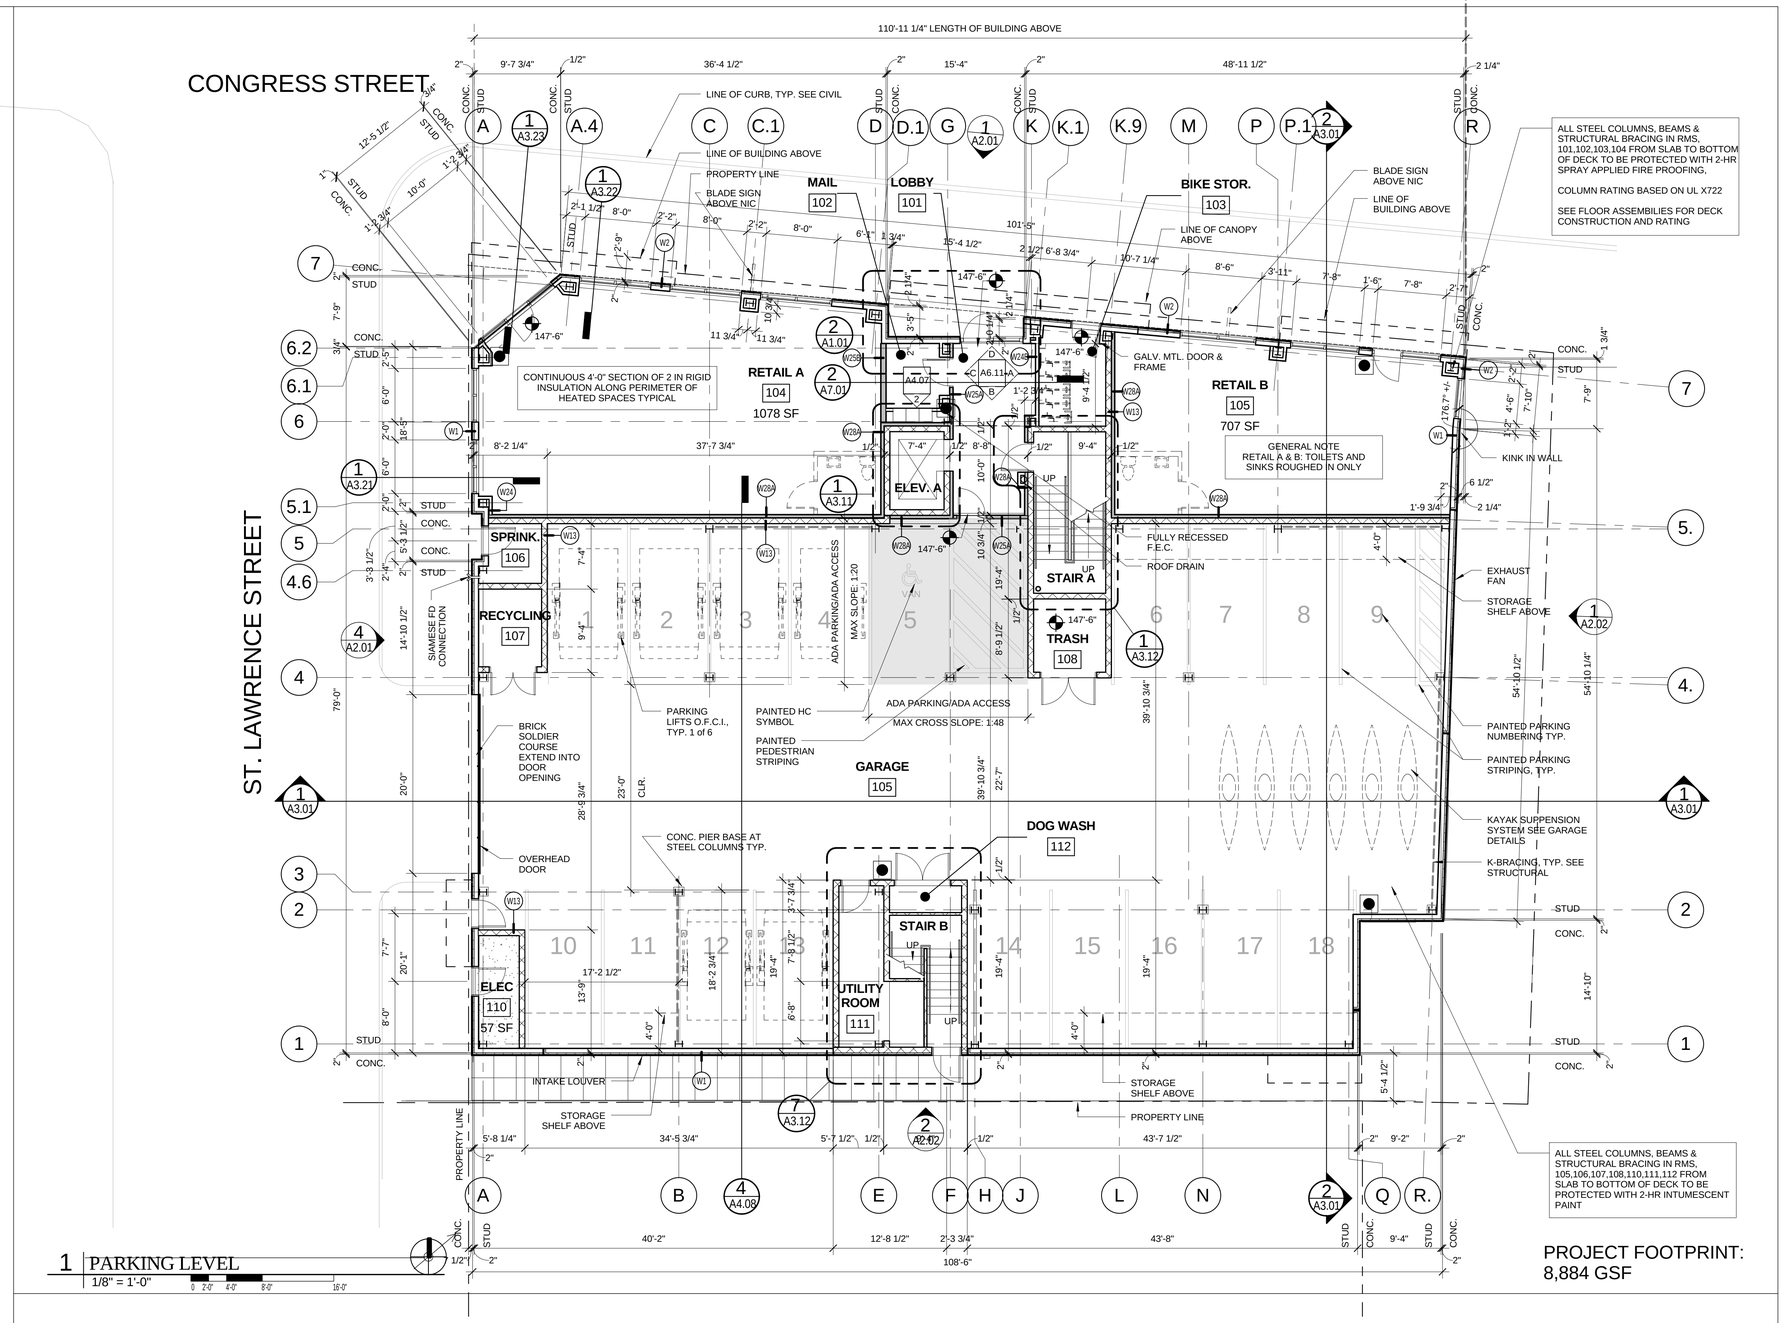

1 PARKING LEVEL
1/8" = 1'-0"

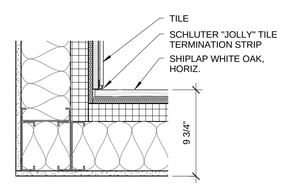

3 EXT. WALL DETAIL
1 1/2" = 1'-0"

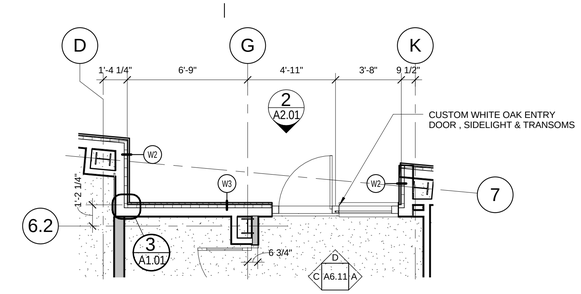

2 PLAN DETAIL AT ENTRY DOOR
1/4" = 1'-0"

LICENSED ARCHITECT
DAVID LLOYD
NO. 936
STATE OF MAINE

Prepared For:
118 on Munjoy Hill, LLC
118 CONGRESS STREET
PORTLAND, ME 04101

Consultant:

Architect:
ARCHETYPE architects
48 Union Wharf Portland, Maine 04101
(207) 772-6022 Fax (207) 772-4056

Project:
118 ON MUNJOY HILL
118 CONGRESS STREET
PORTLAND, MAINE

Revisions:
100% CONSTRUCTION DOCUMENTS

Scale: As indicated

Date: 07 MAR 2014

GROUND FLOOR PLAN

A1.01