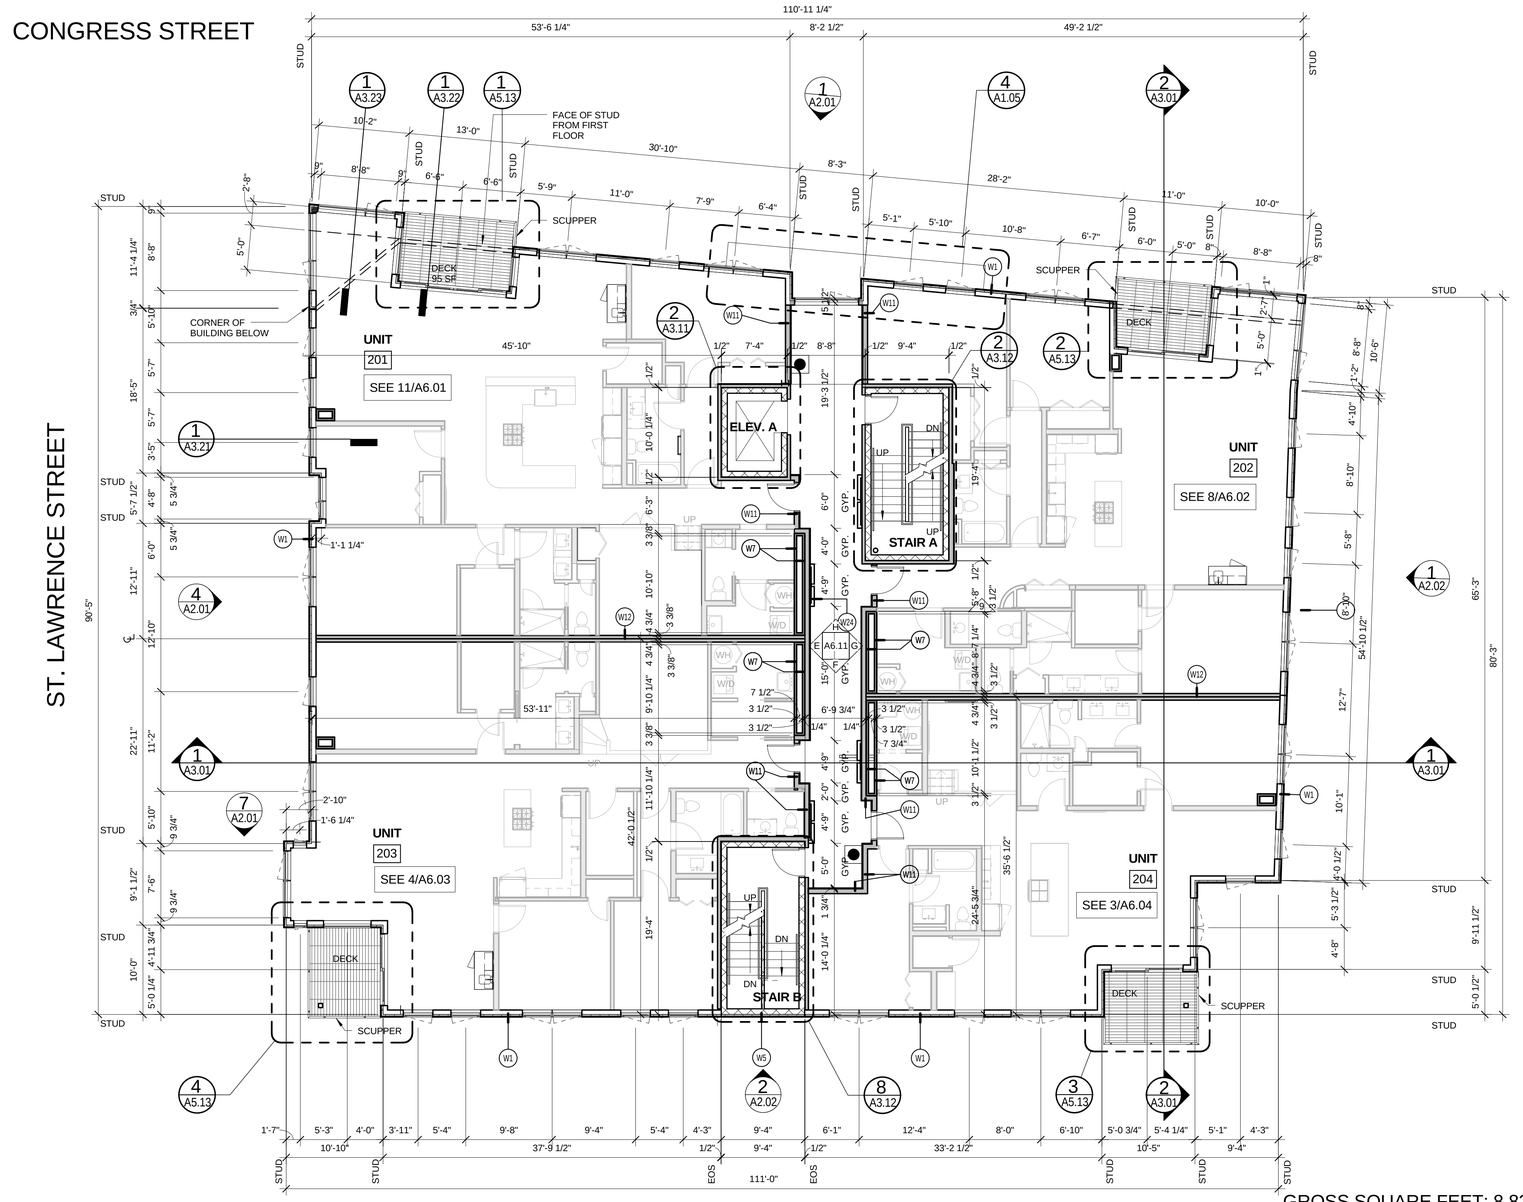

1 SECOND FLOOR PLAN
1/8" = 1'-0"

GROSS SQUARE FEET: 8,826 SF

DECKS: 336 SF

LICENSED ARCHITECT
DAVID LLOYD
NO. 936
STATE OF MAINE

Prepared For:
118 on Munjoy Hill, LLC
118 CONGRESS STREET
PORTLAND, ME 04101

Consultant:

Architect:
ARCHETYPE architects
48 Union Wharf Portland, Maine 04101
(207) 772-6022 Fax (207) 772-4056

Project:
118 ON MUNJOY HILL
118 CONGRESS STREET
PORTLAND, MAINE

Revisions:

Scale: 1/8" = 1'-0"

Date: 07 MAR 2014

SECOND FLOOR PLAN

A1.02