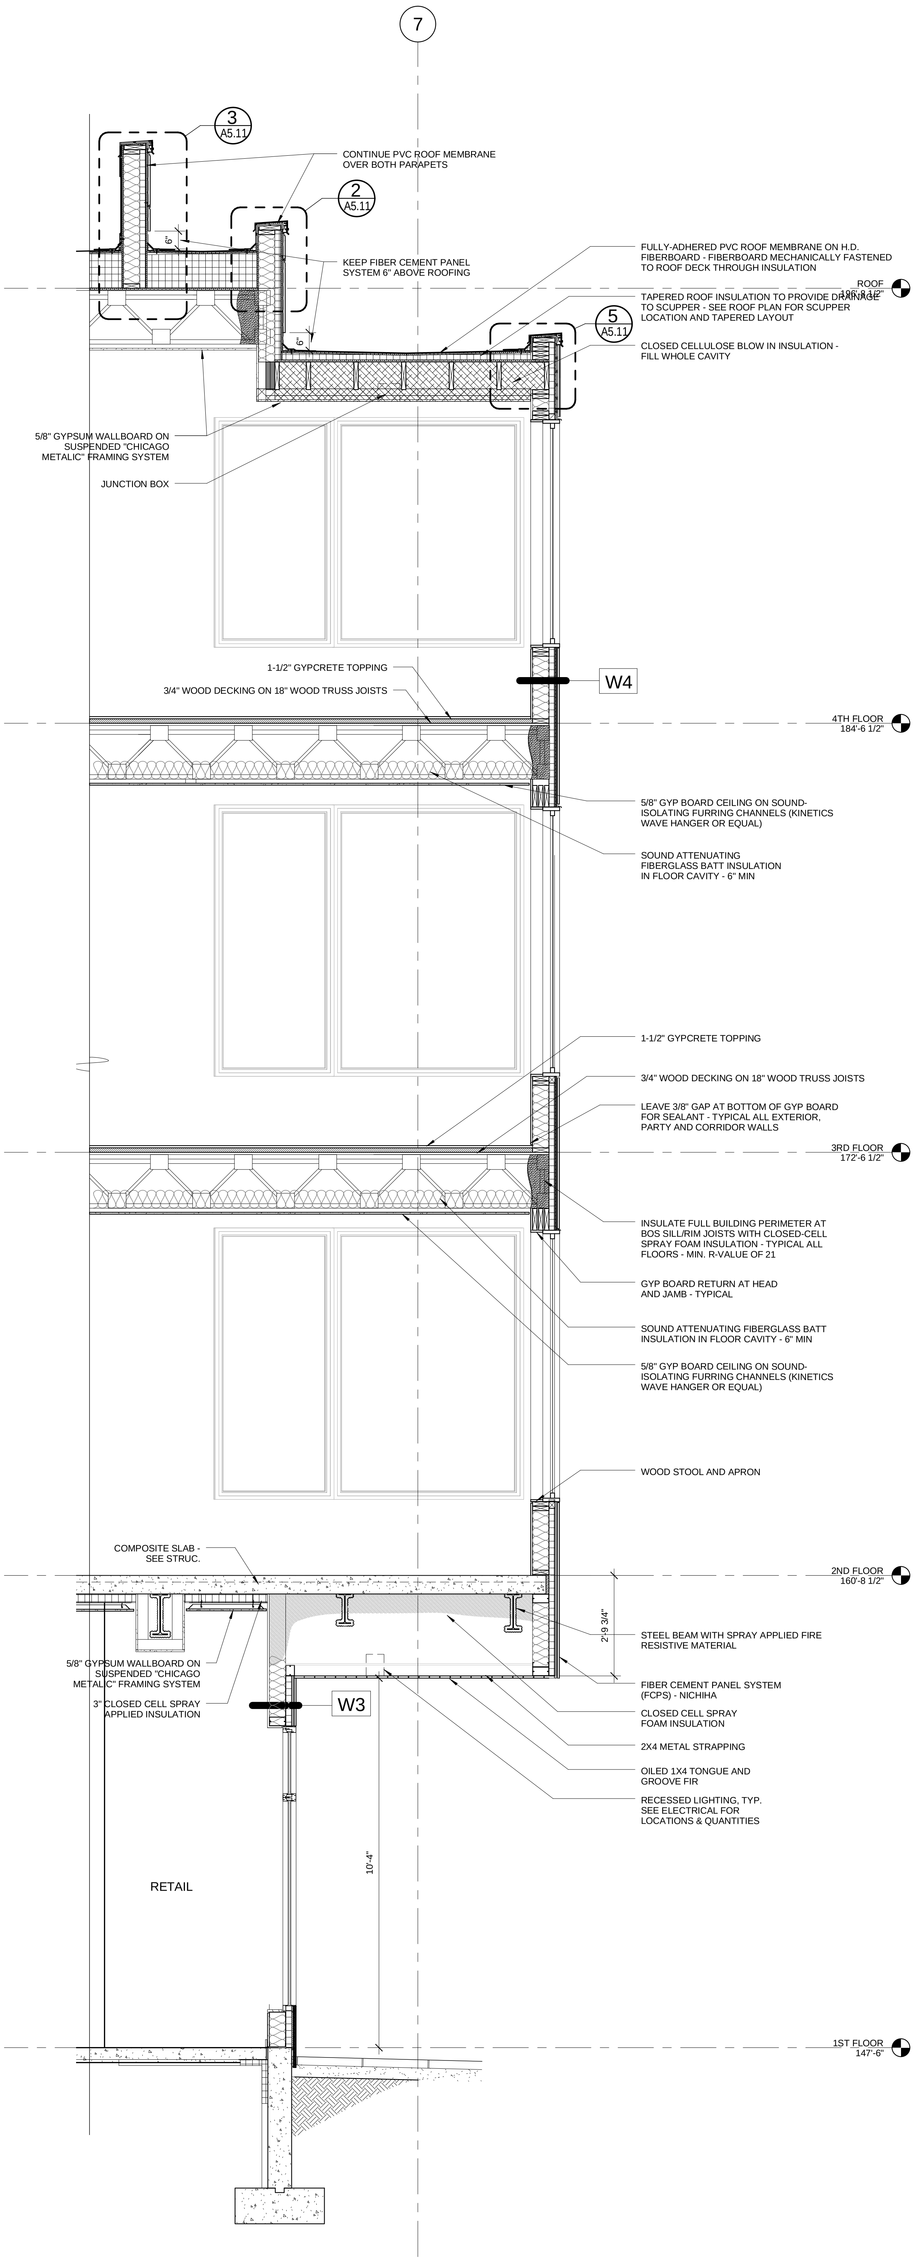

1 WALL SECTION AT BUMP OUT

1/2" = 1'-0"

0 2'-0" 4'-0" 8'-0" 16'-0"

A3.23	Date: 07 MAR 2014	Scale: 1/2" = 1'-0"	Revisions:	Project: 118 ON MUNJOY HILL 118 CONGRESS STREET PORTLAND, MAINE	Architect: ARCHETYPE architects 48 Union Wharf Portland, Maine 04101 (207) 772-6022 Fax (207) 772-4056	Consultant:
	WALL SECTION AT BUILDING BUMP OUT					Prepared For: 118 on Munjoy Hill, LLC 118 CONGRESS STREET PORTLAND, ME 04101

LICENSED ARCHITECT DAVID LLOYD NO. 3367 STATE OF MAINE