


## SITE PLAN
1/8 " = 1' - 0"

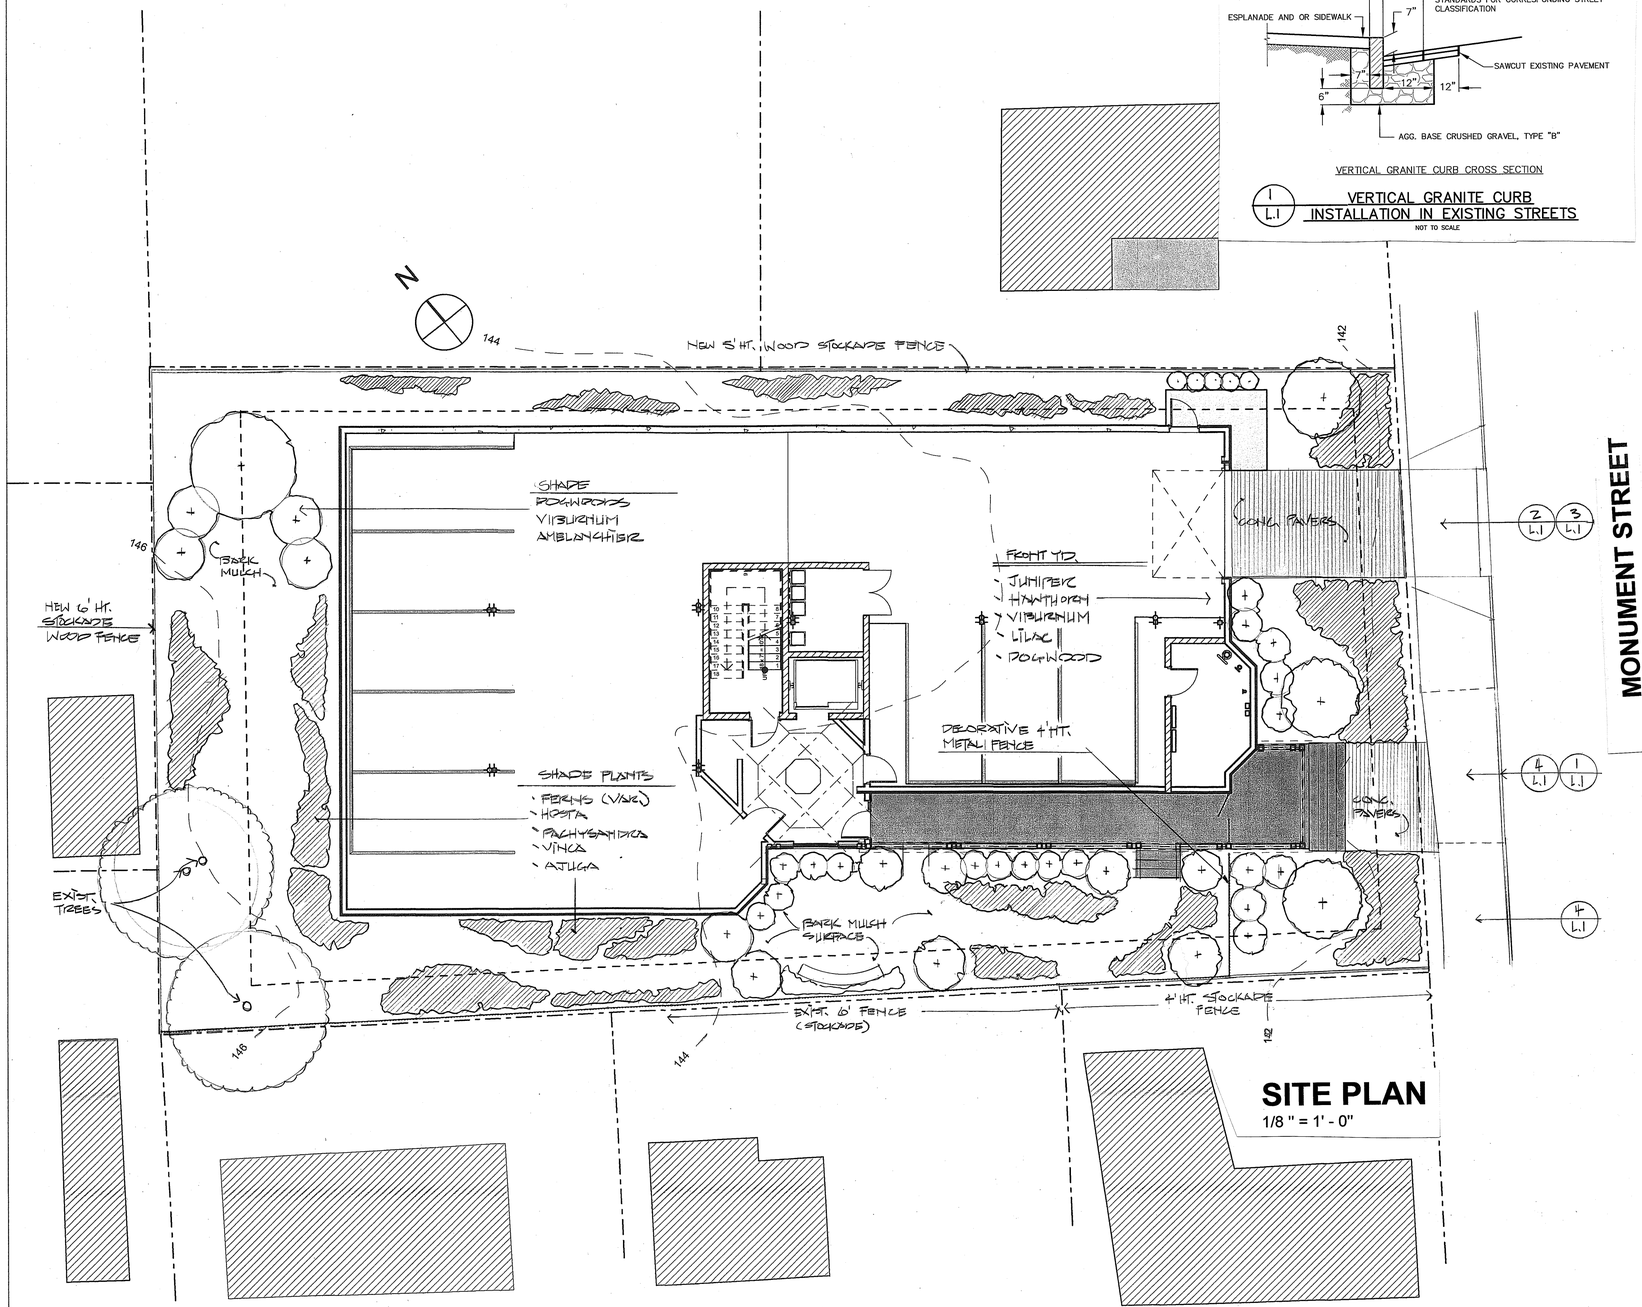


VERTICAL GRANITE CURB CROSS SECTION

1 / L.1 VERTICAL GRANITE CURB INSTALLATION IN EXISTING STREETS
NOT TO SCALE

NOTE:
MATCH GRADE OF EXISTING DRIVEWAY AT R. O. W. LINE, EXCEPT WHEN DIRECTED OTHERWISE BY CITY ENGINEER.

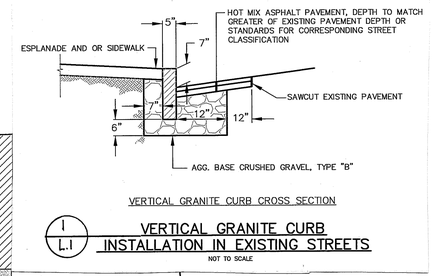


2 / L.1 DRIVEWAY APRON LAYOUT
NOT TO SCALE

BRICKS TO BE USED:

NEW CONSTRUCTION:
4"x8" PINE HALL PATHWAY PAVER BRICK; MFG. BY PINE HALL BRICK CO., MADISON, NORTH CAROLINA. LACHANCE ITEM # 193623, PINE HALL PATHWAY PAVER BRICK.

REPAIR /MAINTENANCE TO EXISTING BRICK SIDEWALKS: VERMONT PAVER; SUPPLIED BY GAGNE AND SONS. SPECIFICATION NUMBER: "VERMONT BACKER BRICK", ITEM NUMBER # VBBB

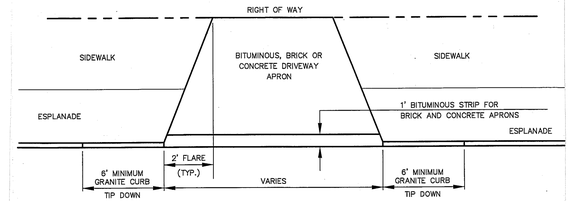


3 / L.1 BRICK DRIVEWAY APRON WITH BITUMINOUS BASE
NOT TO SCALE

BRICKS TO BE USED:

NEW CONSTRUCTION:
4"x8" PINE HALL PATHWAY PAVER BRICK; MFG. BY PINE HALL BRICK CO., MADISON, NORTH CAROLINA. LACHANCE ITEM # 193623, PINE HALL PATHWAY PAVER BRICK.

REPAIR /MAINTENANCE TO EXISTING BRICK SIDEWALKS: VERMONT PAVER; SUPPLIED BY GAGNE AND SONS. SPECIFICATION NUMBER: "VERMONT BACKER BRICK", ITEM NUMBER # VBBB

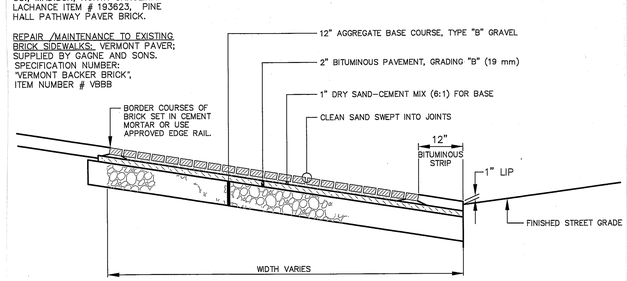


4 / L.1 BRICK SIDEWALK WITH BITUMINOUS BASE
NOT TO SCALE


Anthony Muench Landscape Architect
94 Commercial Street Portland, Maine 04101 207.761.6621
amuench@maine.rr.com


**PLANNING BOARD REVIEW SET 10-10-2017**
**NOT FOR CONSTRUCTION**


THIS DRAWING IS AN INSTRUMENT OF SERVICE AND SHALL REMAIN THE PROPERTY OF WHIPPLE CALLENDER ARCHITECTS. IT SHALL NOT BE USED FOR ANY OTHER PURPOSE THAT FOR WHICH IT IS SPECIFICALLY FURNISHED

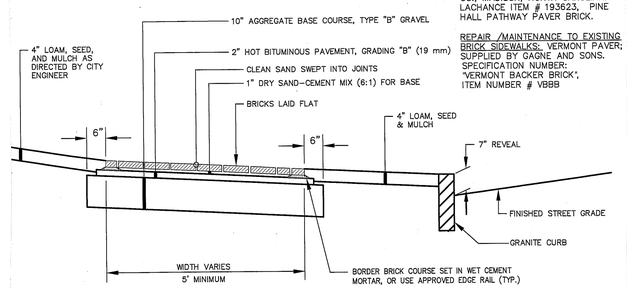
MONUMENT PARTNERS, LLC
25 MONUMENT STREET PORTLAND, ME


WHIPPLE CALLENDER ARCHITECTS
136 PLEASANT AVE.
PORTLAND, ME 04103
P 207.775.2696
F 207.775.3631
www.whipplecallender.com


| MARK | DESCRIPTION |
|---|---|
| | |

DATE: 10/10/17
CHECKED BY: AEC, JWW
DRAWN BY: JR, AEC, JWW
JOB: 17-KEE
SHEET TITLE:

L.1