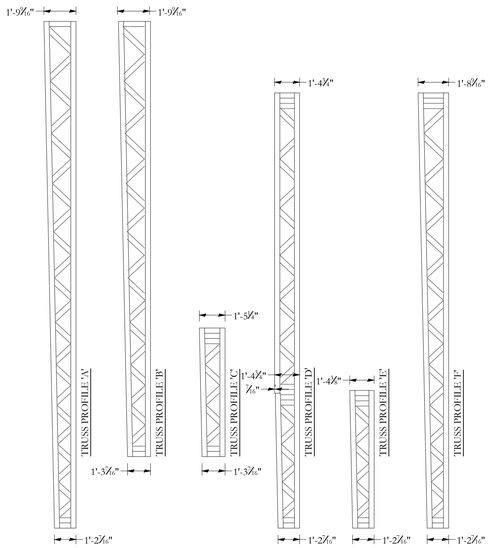

TRUSS PROFILES

NOTE: TRUSS DEIGN BY MANUFACTURER - ALL DIMENSIONS TO BE VERIFIED

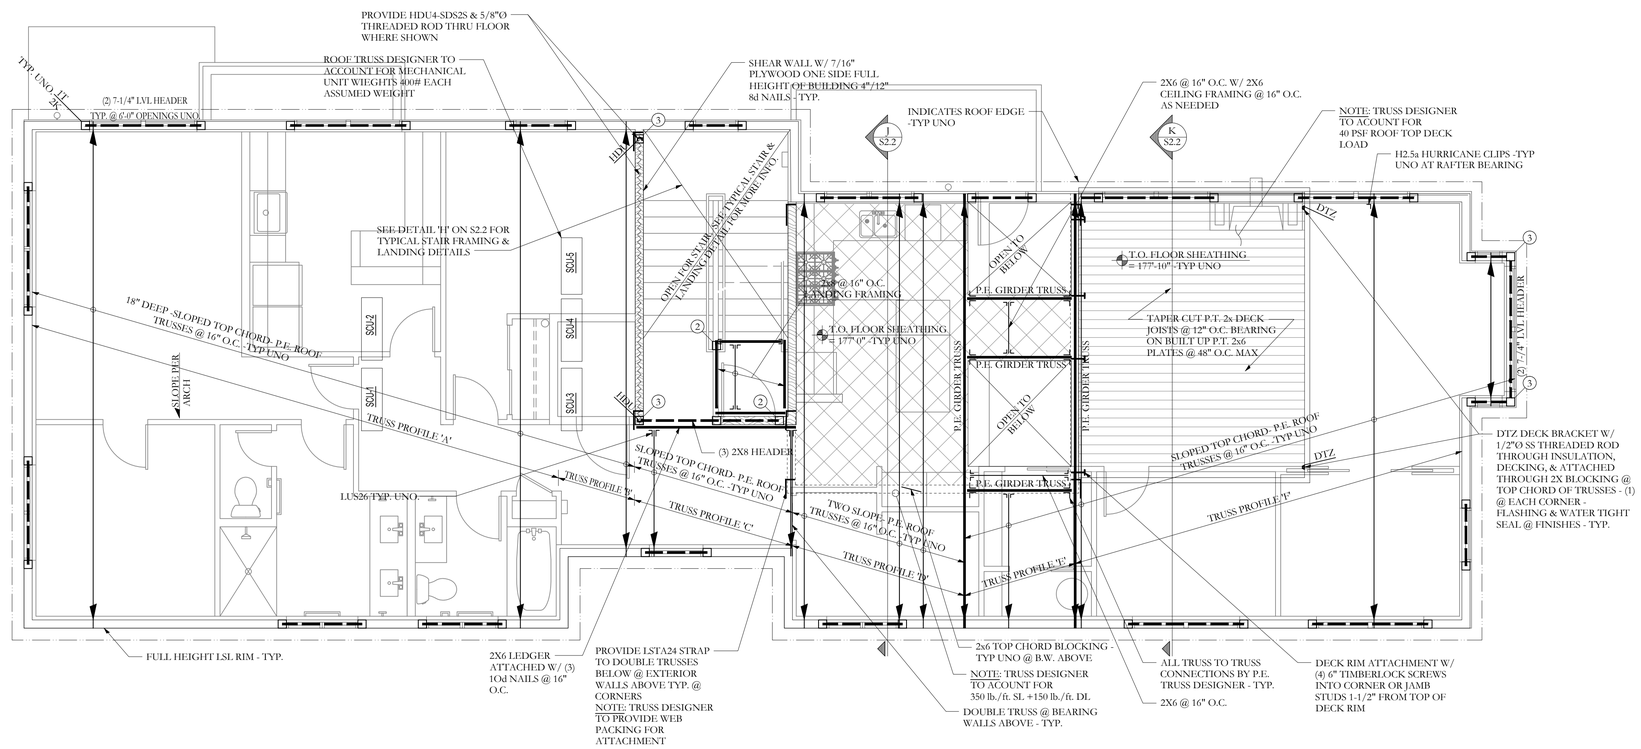

ROOF MEZZ FLOOR FRAMING

0' 1' 5' 10'

SCALE 1/4"=1'-0"

NOTES:

1. SEE SHEET S1.0 FOR GENERAL STRUCTURAL NOTES.
2. SEE SHEET S1.0 FOR ALL SPECHFICATIONS REGARDING DIMENSIONAL LUMBER, ENGINEERED LUMBER AND STRUCTURAL STEEL.
3. ALL WOOD COLUMNS IN 2x6 WALLS SHALL BE 3-2x6 AND IN 2x4 WALLS SHALL BE 3-2x4 UNLESS NOTED OTHERWISE ON PLANS.
4. ALL BEAMS ARE FLUSH, UNO.
5. ALL HEADERS IN 2x6 BEARING WALLS ARE (3) 2x6, UNO.
6. ALL HEADERS IN 2x4 BEARING WALLS ARE (2) 2x8, UNO.
7. ALL FLOOR SHEATHING TO BE 3/4", SEE GENERAL NOTES FOR ADDITIONAL INFORMATION -TYP.

FRAMING PLAN SYMBOLS KEY	
▫	WOOD POST
○	STEEL COLUMN
(X)	NUMBER OF WOOD STUDS IN POST BELOW
A	COLUMN ABOVE THIS LEVEL
C	COLUMN CONTINUOUS THROUGH THIS LEVEL
◄	JOIST BEARING
◄—►	CONTINUOUS JOIST WITH INTERMEDIATE BEARING
├—	FLUSH FRAMED JOIST BEARING WITH HANGER
▤	WOOD STUD BEARING WALL BELOW
▨	OVER FRAMING BY OTHERS -TYP
"X"T	NUMBER OF TRIM STUDS UNDER HEADER
"X"K	NUMBER OF KING STUDS ADJACENT TO HEADER

Structural Integrity Consulting Engineers, Inc.
77 Oak Street
Portland, ME, 04101
p. 207-774-4614
f. 866-793-7835
www.structuralintegrity.com

BUILD WITH CONFIDENCE
© 2014 Structural Integrity Consulting Engineers, Inc.

SI# 15-0206

STATE OF MAINE AARON C. JONES No. 10958 LICENSED PROFESSIONAL ENGINEER
01/29/16

Prepared For:
Barbara Colby and Laurence Gross
PO Box 10152
Portland, Maine, 04104

Consultant:

Architect:
ARCHETYPE Architects
48 Union Wharf Portland, Maine 04101
(207) 772-6022 ARCHETYPE@ARCHETYPEPA.COM

Project:
4 Unit Apartment Building
93 St. Lawrence Street
Portland, ME 04101

CBL: 16 D010001 B&P 17303/310

Revisions:

Scale: as noted

Date: 29 January, 2016

ROOF FRAMING PLAN

S1.4