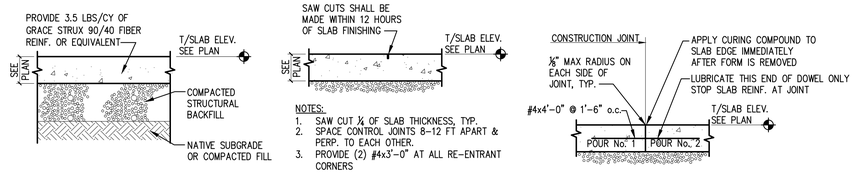

TYPICAL SLAB-ON-GRADE | CONTROL JOINT | CONSTRUCTION JOINT

TYPICAL SLAB-ON-GRADE DETAILS

SCALE: NTS | 1

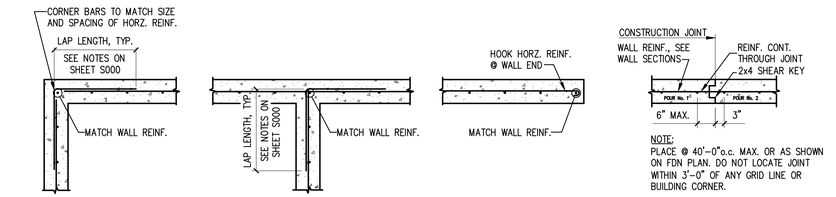

DETAIL @ WALL CORNER
W/ SINGLE ROW OF WALL REINFORCING

DETAIL @ WALL INTERSECTION
W/ SINGLE ROW OF WALL REINFORCING

DETAIL @ WALL END
W/ SINGLE ROW OF WALL REINFORCING

CONSTRUCTION JOINT DETAIL
W/ SINGLE ROW OF WALL REINFORCING

TYPICAL FOUNDATION WALL DETAILS

SCALE: NTS | 2

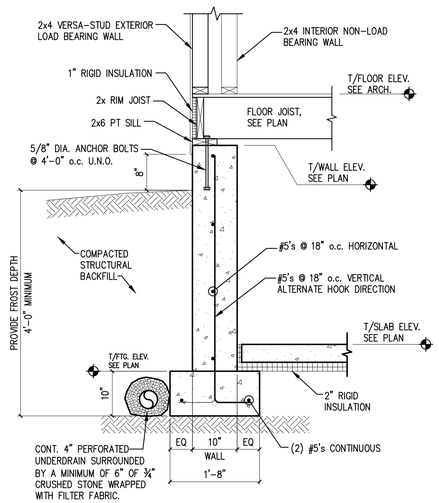

SECTION

SCALE: 3/4"=1'-0" | 3

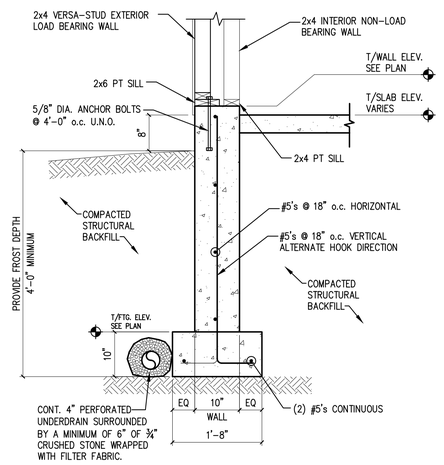

SECTION

SCALE: 3/4"=1'-0" | 4

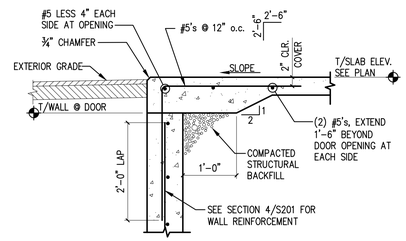

SECTION

SCALE: 3/4"=1'-0" | 5

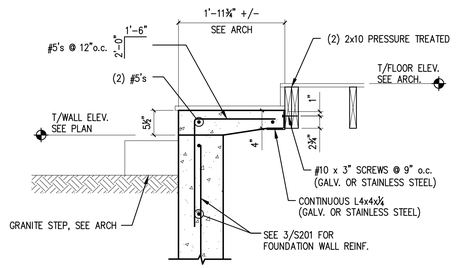

SECTION

SCALE: 3/4"=1'-0" | 6

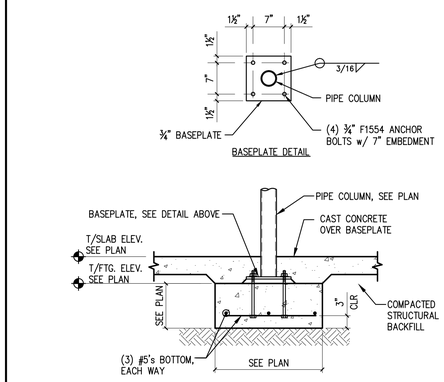

SECTION

SCALE: 3/4"=1'-0" | 7

PRINTED: Jan 06, 2015

CASCO BAY ENGINEERING
424 Fore Street
Portland, ME 04101
Phone 207.842.2800
Fax 207.842.2828
www.cascobayengineering.com

CLIENT:
CORNERSTONE BUILDING & RESTORATION
44 COYLE STREET
PORTLAND, ME 0410

STATE OF MAINE · ANTHONY DUMAIS No. 12851 · REGISTERED PROFESSIONAL ENGINEER

MONUMENT STREET
PORTLAND MAINE
NEW RESIDENCE

ISSUED

No.	DESCRIPTION	DR. BY	CKD. BY	DATE
A	ISSUED FOR PERMIT	TD	TD	10-20-14
0	ISSUED FOR CONSTRUCTION	TD	TD	1-6-15

SHEET TITLE:
FOUNDATION DETAILS

DESIGNED:	TD
DRAWN:	TD
DATE:	10-2-14
PROJECT NUMBER:	14-121

S201