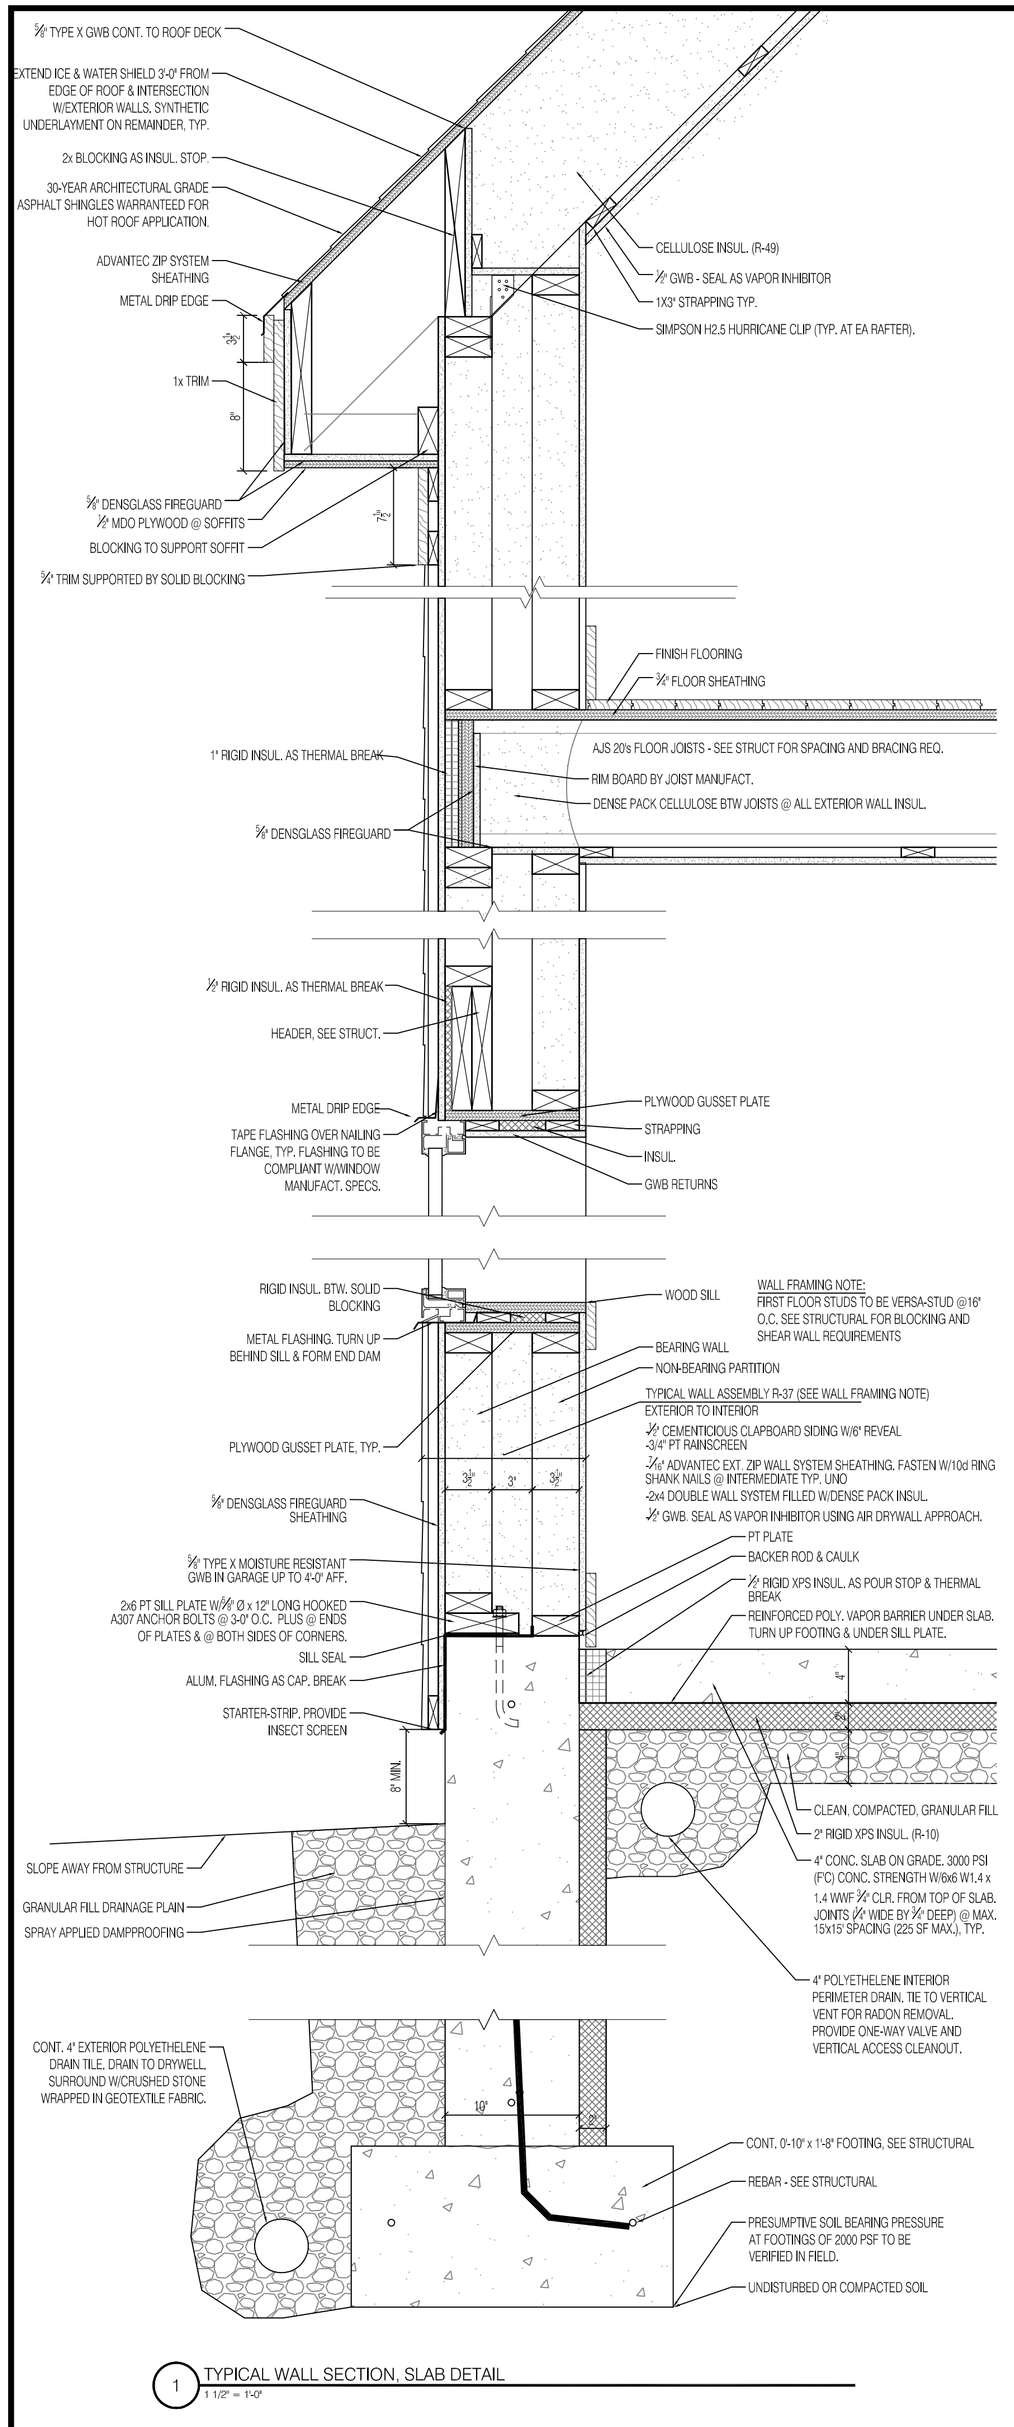

1 TYPICAL WALL SECTION, SLAB DETAIL
1 1/2" = 1'-0"

R-VALUES SCHEDULE

ASSEMBLY	REQUIRED	PROPOSED
ROOF	49	49/63
FLOOR	30	34
CRAWL SPACE	10	10
WALLS	20	37
SLAB	10	10

BLOWER DOOR TEST
A BLOWER DOOR TEST SHALL BE PERFORMED PRIOR TO INSULATING TO LOCATE AIR INFILTRATION. TAPE OR SEAL ALL LEAKS. ENERGY START 3.0 REQUIRES AIR CAHNGES OF <4 ACH 50.

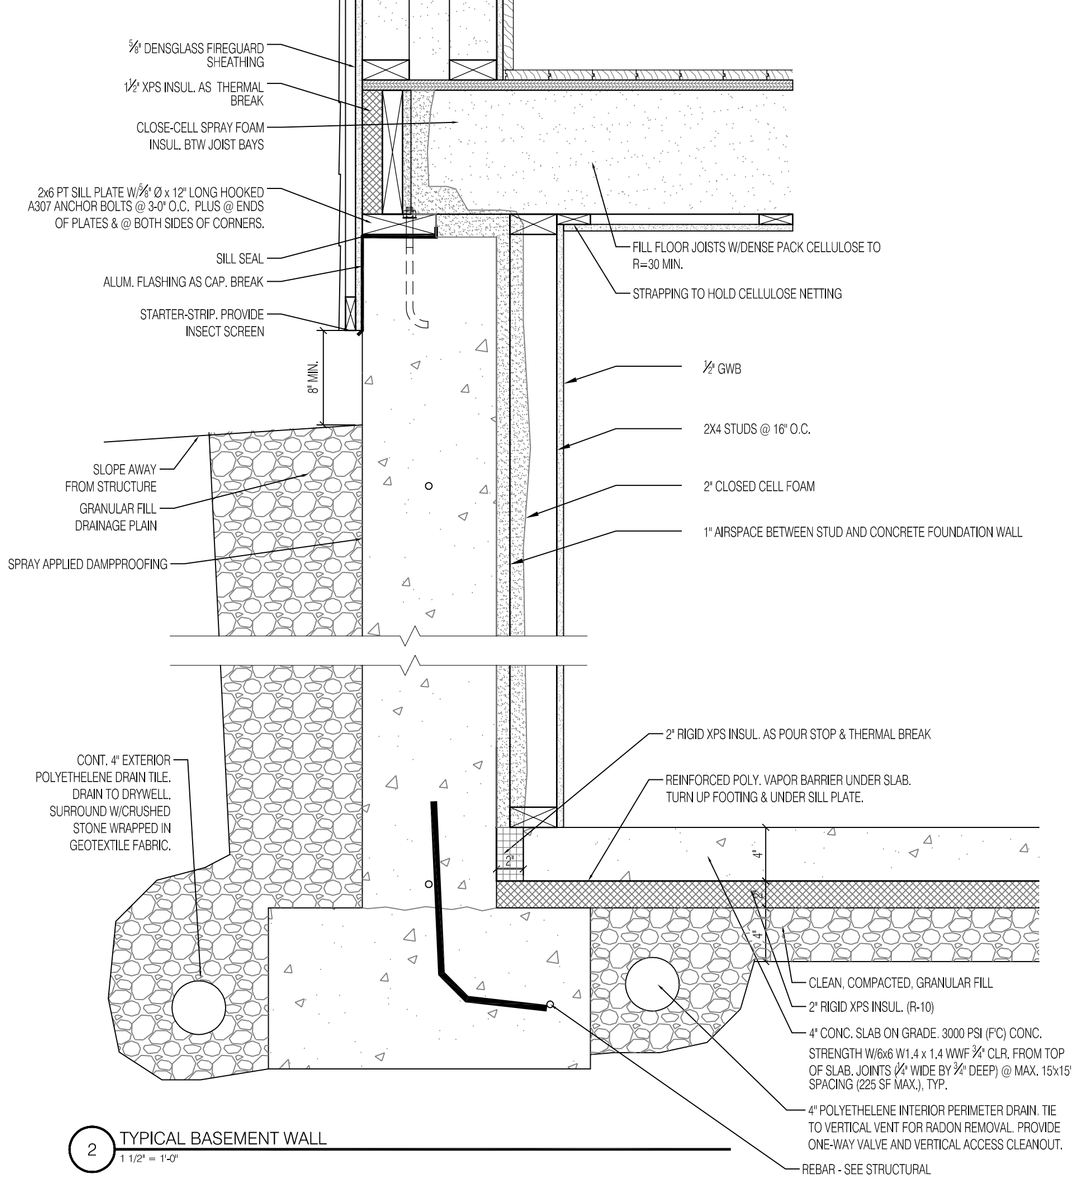

2 TYPICAL BASEMENT WALL
1 1/2" = 1'-0"

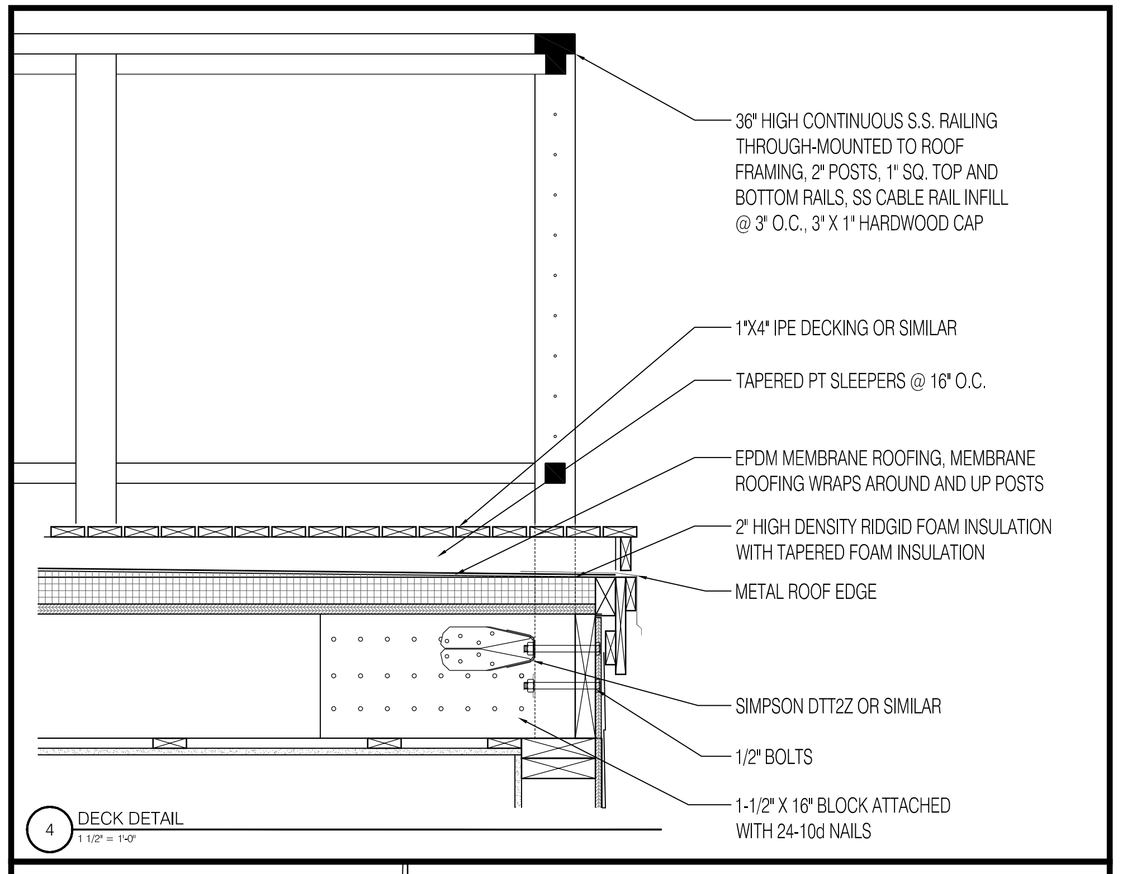

4 DECK DETAIL
1 1/2" = 1'-0"

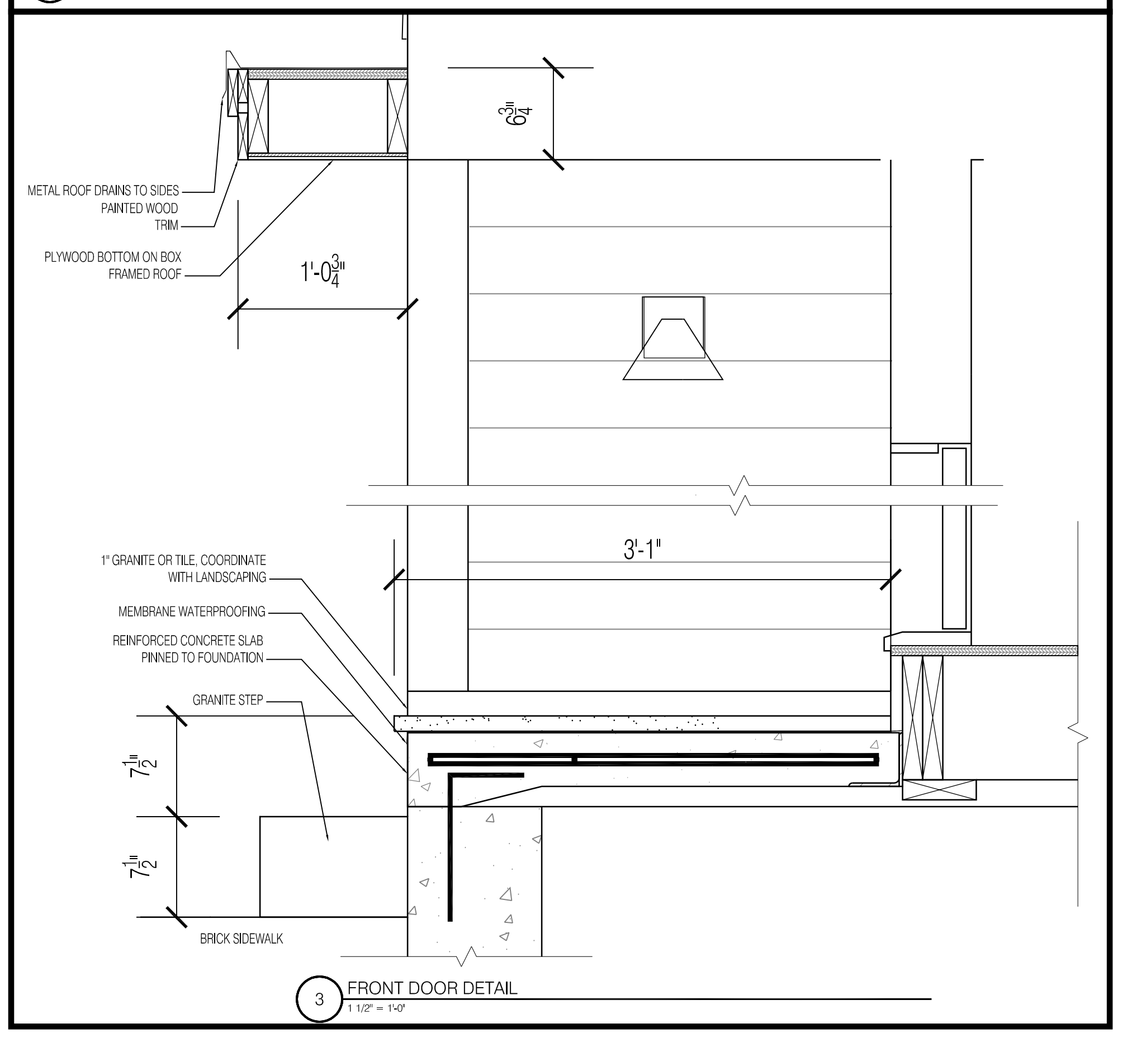

3 FRONT DOOR DETAIL
1 1/2" = 1'-0"

PROSPECT
P&D
DESIGN
58 FORE ST. PORTLAND, ME
www.prospectdesign.me
T: 207 - 749 - 7400

MONUMENT STREET
30 MONUMENT ST
PORTLAND, ME

CONSTRUCTION SET

SECTION DETAILS

SHEET TITLE

REVISION

DRAWN BY: BB

DATE:
October 17, 2014

A-302